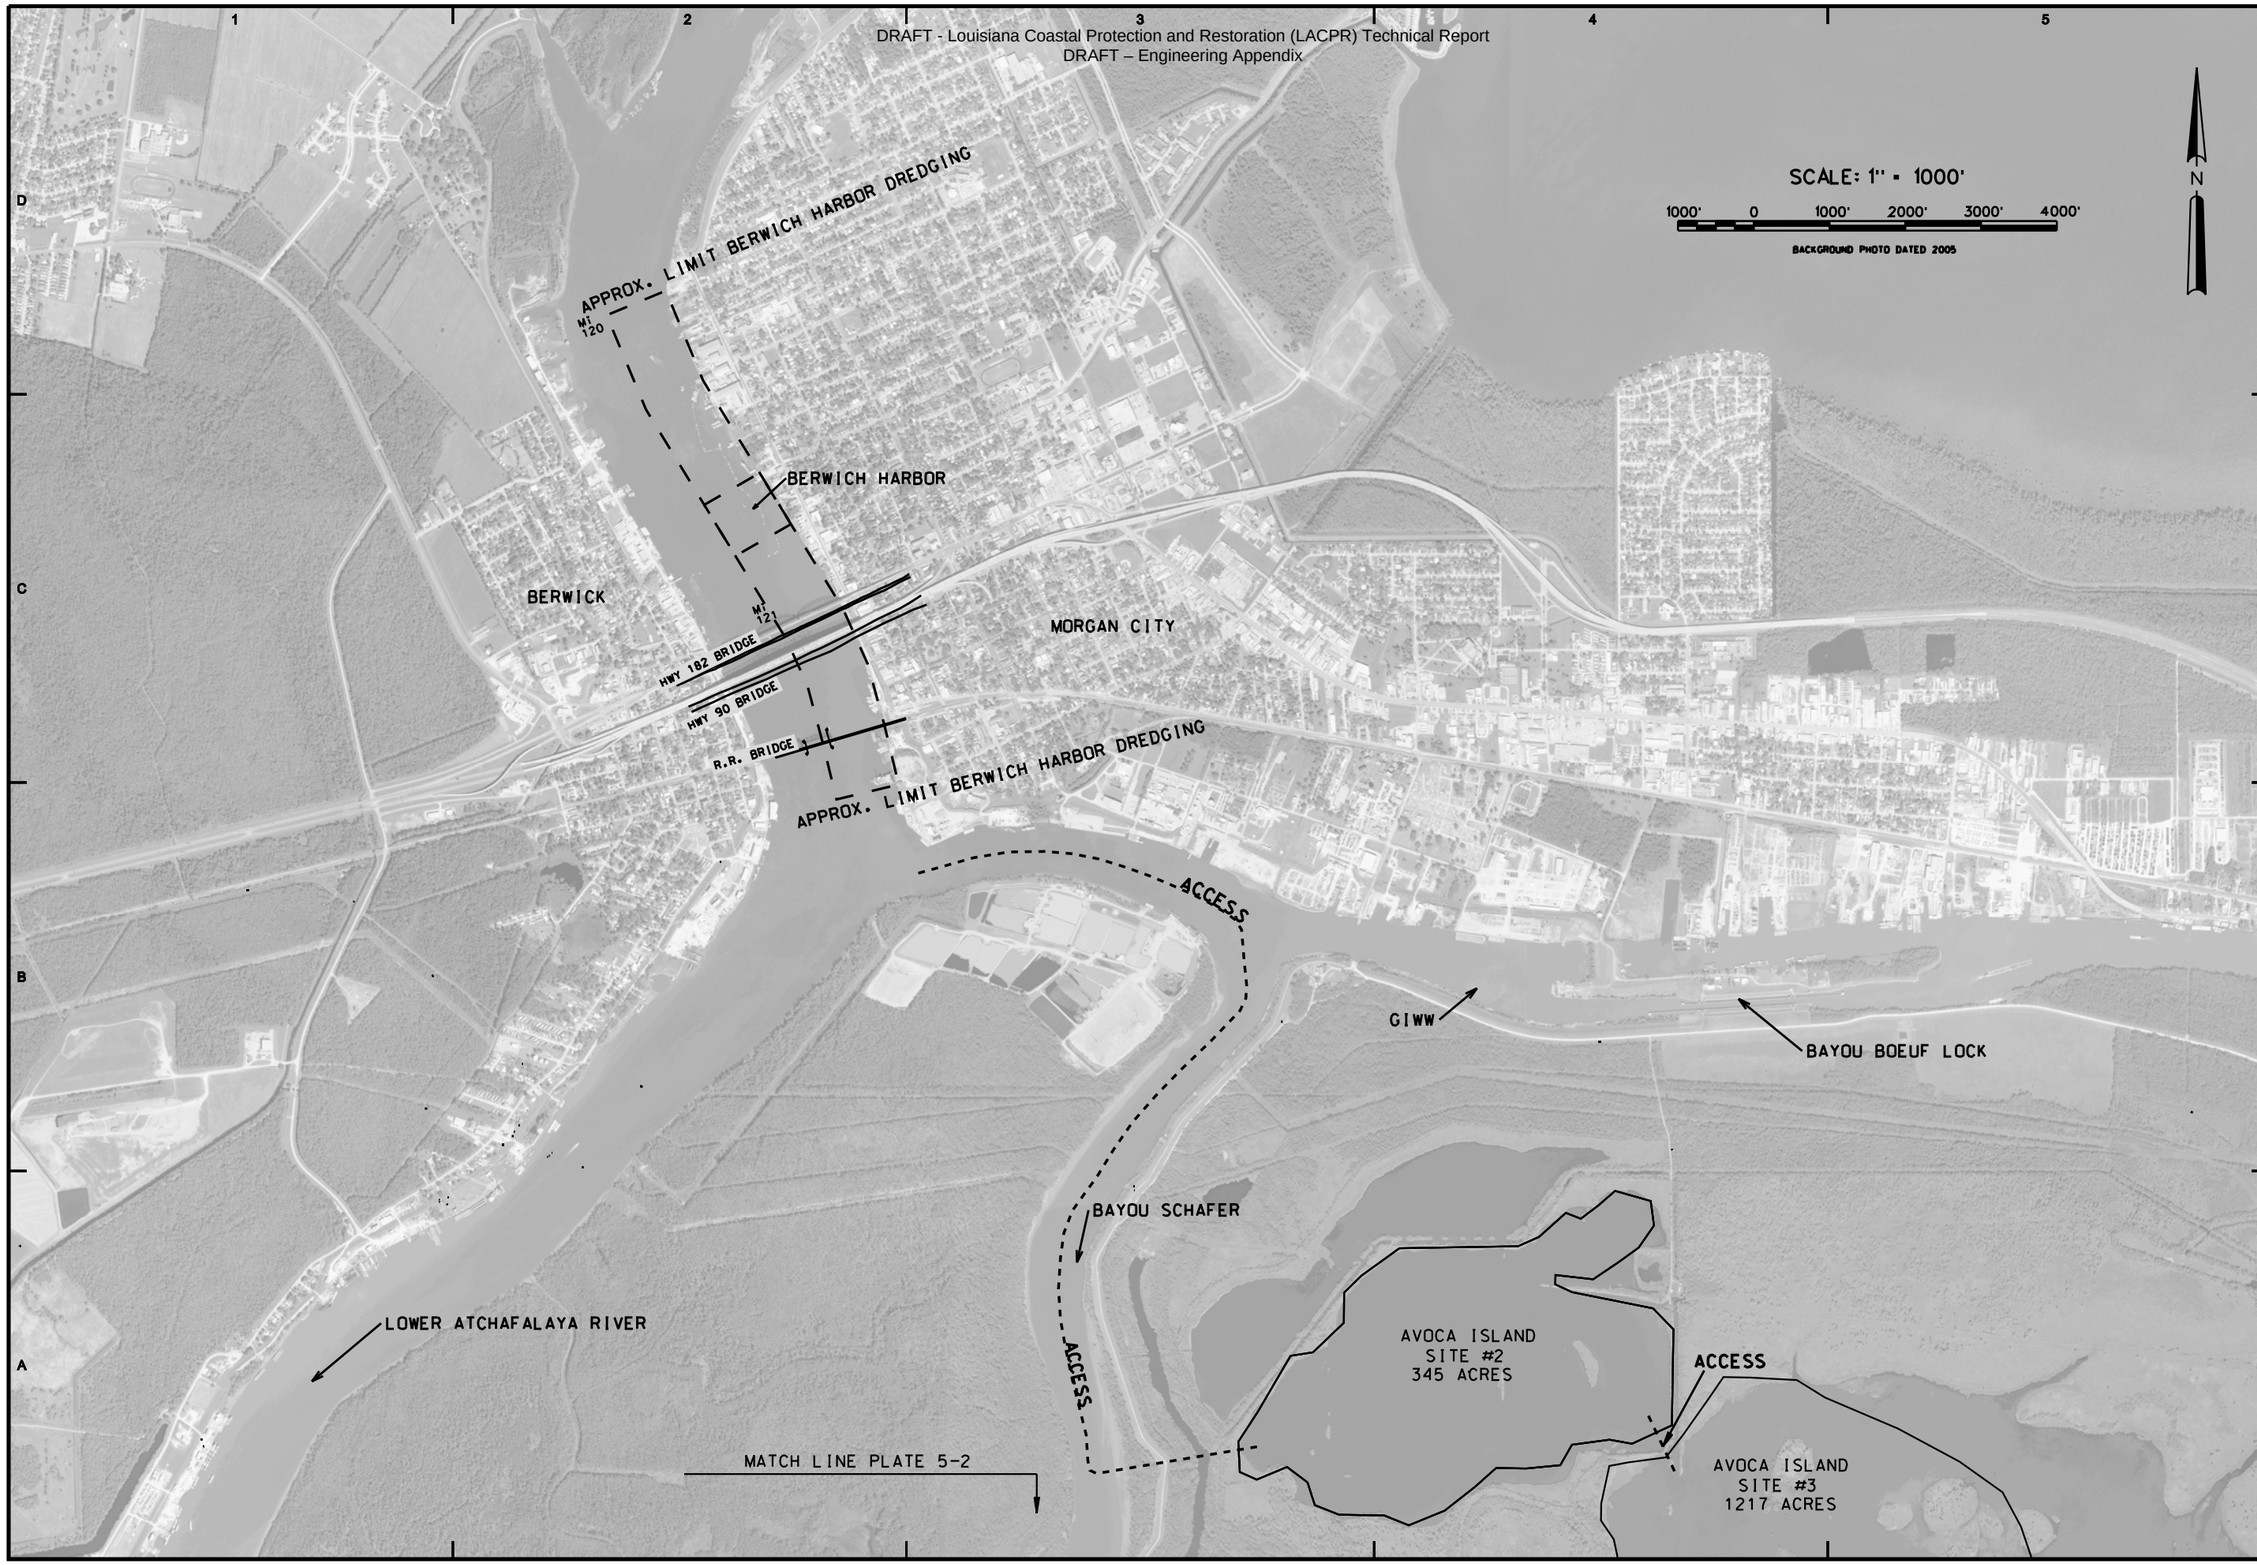

US Army Corps of Engineers®
NEW ORLEANS DISTRICT

MARK	DESCRIPTION	DATE	APPR.	MARK	DESCRIPTION	DATE	APPR.

U.S. ARMY CORPS OF ENGINEERS
NEW ORLEANS DISTRICT
NEW ORLEANS, LOUISIANA

DESIGNED BY: D. BECK
DWN BY: D. BECK
CKD BY: XXX
SUBMITTED BY: XXX
PLOT SCALE: 1:XXXX
PLOT DATE: XX/XX/XXXX
DATE: XX/XX/XXXX
SOLICITATION NO.: SQL-XX-B-NUMB
CONTRACT NO.: CON-XX-B-NUMB
FILE NUMBER: XX-NUM-NUMBER
SIZE: ANSI D
FILE NAME: xxxxxx.dgn

LACPR
PLAN
ATCH RIVER
MORGAN CITY
MARSH CREATION

PLATE
5-1

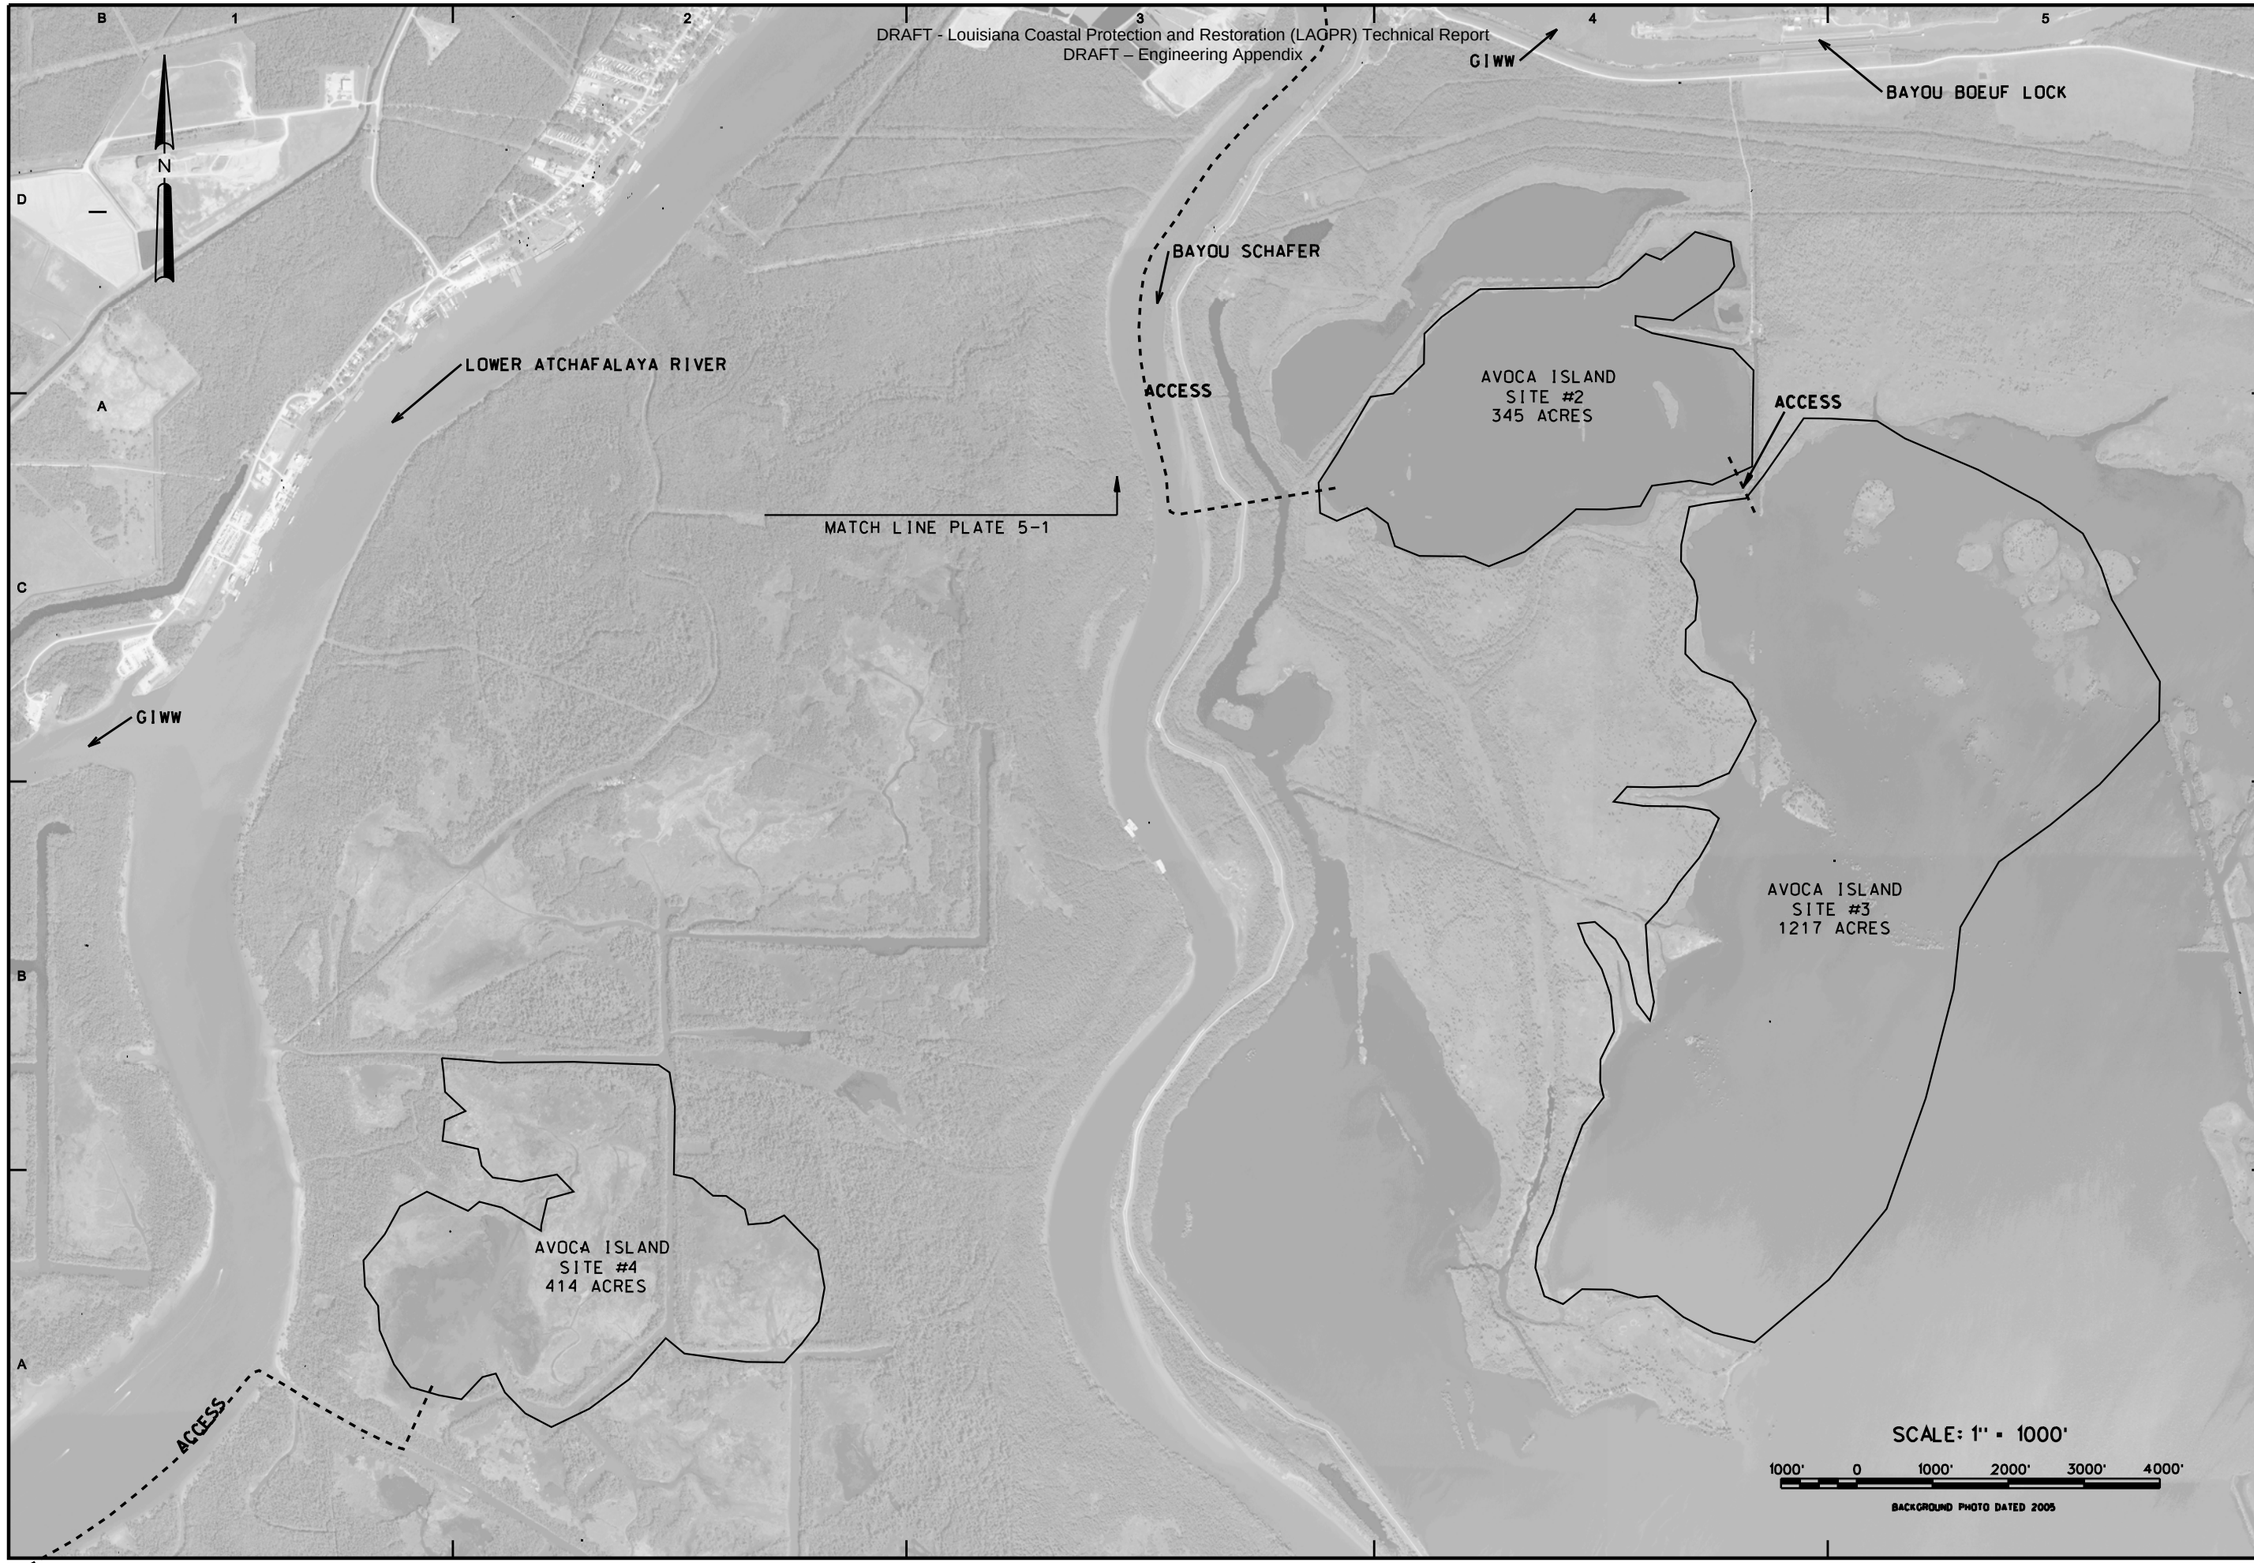

US Army Corps of Engineers®
NEW ORLEANS DISTRICT

MARK	DESCRIPTION	DATE	APPR.	MARK	DESCRIPTION	DATE	APPR.

U.S. ARMY CORPS OF ENGINEERS
NEW ORLEANS DISTRICT
NEW ORLEANS, LOUISIANA

DESIGNED BY: D. BECK
DWN BY: D. BECK
CKD BY: XXX
SUBMITTED BY: XXX
PLOT SCALE: 1000:1
PLOT DATE: xx/xx/xxxx
SIZE: ANSI D
FILE NAME: xxxxxx.dgn
DATE: xx/xx/xxxx
SOLICITATION NO.: SOL-XX-B-NUMB
CONTRACT NO.: CON-XX-B-NUMB
FILE NUMBER: H-NN-NNNNN

LACPR
PLAN
ATCH RIVER
MORGAN CITY
MARSH CREATION

PLATE
5-2

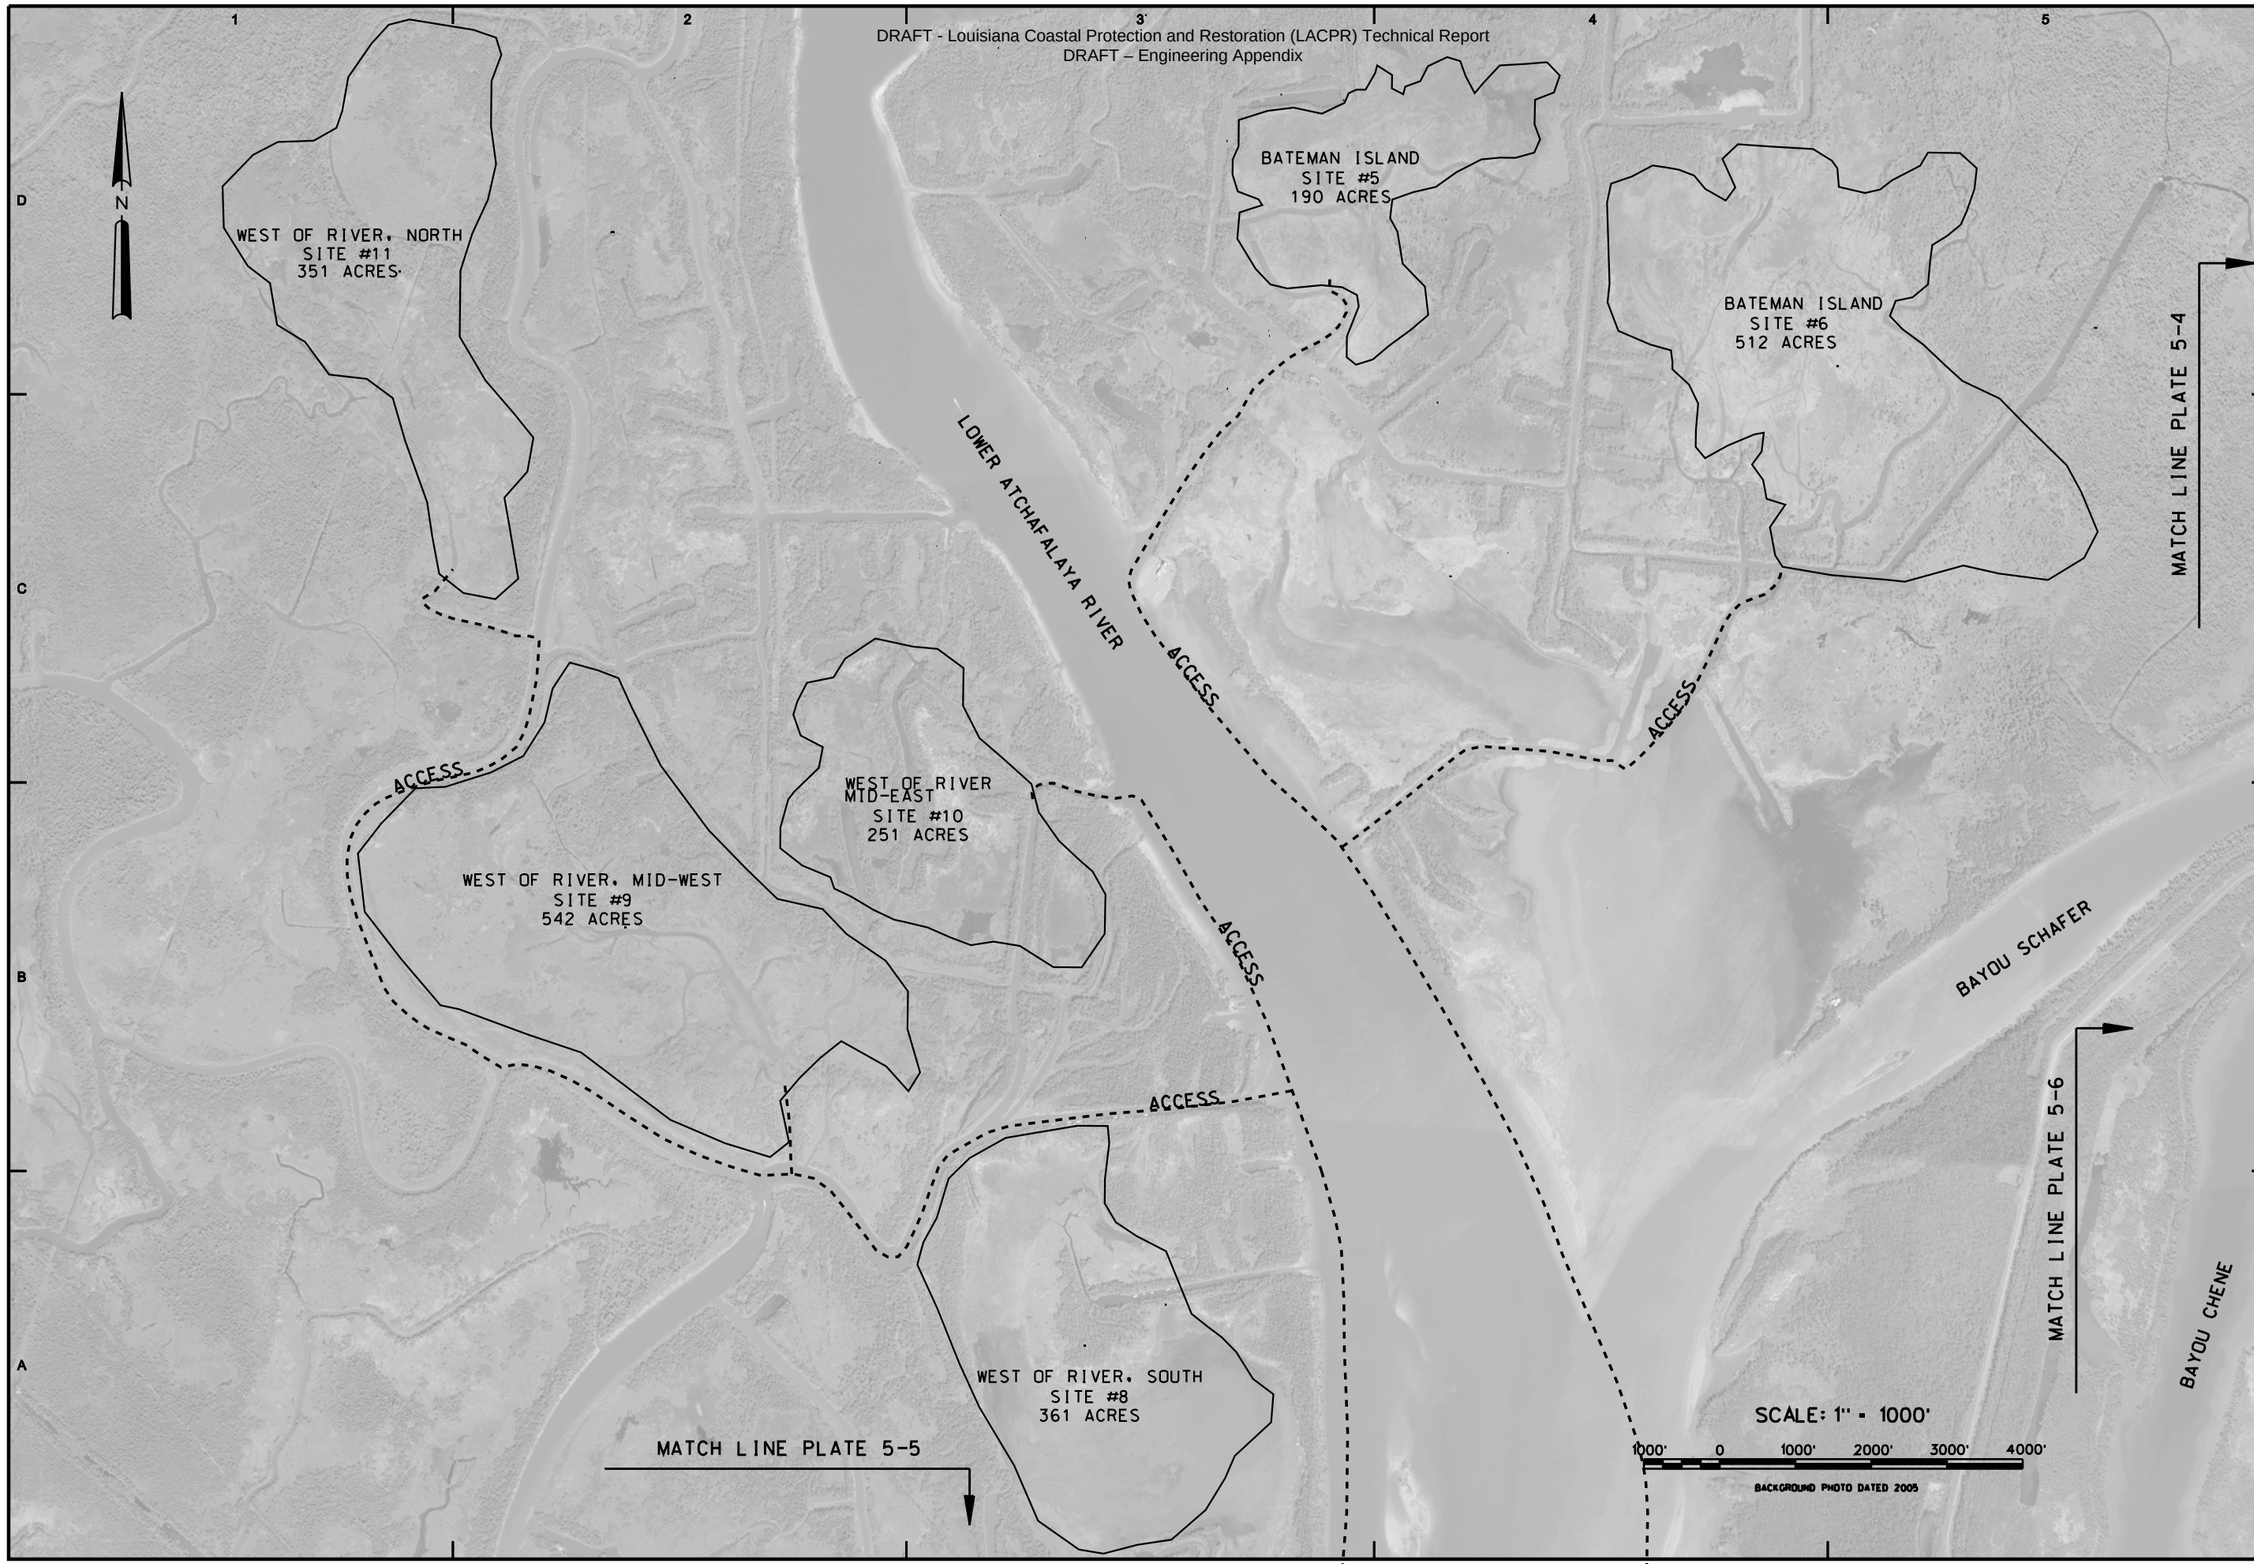

US Army Corps of Engineers®
NEW ORLEANS DISTRICT

MARK	DESCRIPTION	DATE	APPR.	MARK	DESCRIPTION	DATE	APPR.

U.S. ARMY CORPS OF ENGINEERS
NEW ORLEANS DISTRICT
NEW ORLEANS, LOUISIANA

DESIGNED BY: D. BECK
DWN BY: D. BECK
CKD BY: XXX
SUBMITTED BY: XXX
PLOT SCALE: 1000:1
PLOT DATE: xx/xx/xxxx
SIZE: ANSI D
FILE NAME: xxxxxx.dgn
DATE: xx/xx/xxxx
SOLICITATION NO.: SOL-XX-B-NUMB
CONTRACT NO.: CON-XX-B-NUMB
FILE NUMBER: H-NN-NNNNN

LACPR
ATCH RIVER
MORGAN CITY
MARSH CREATION

PLATE
5-3

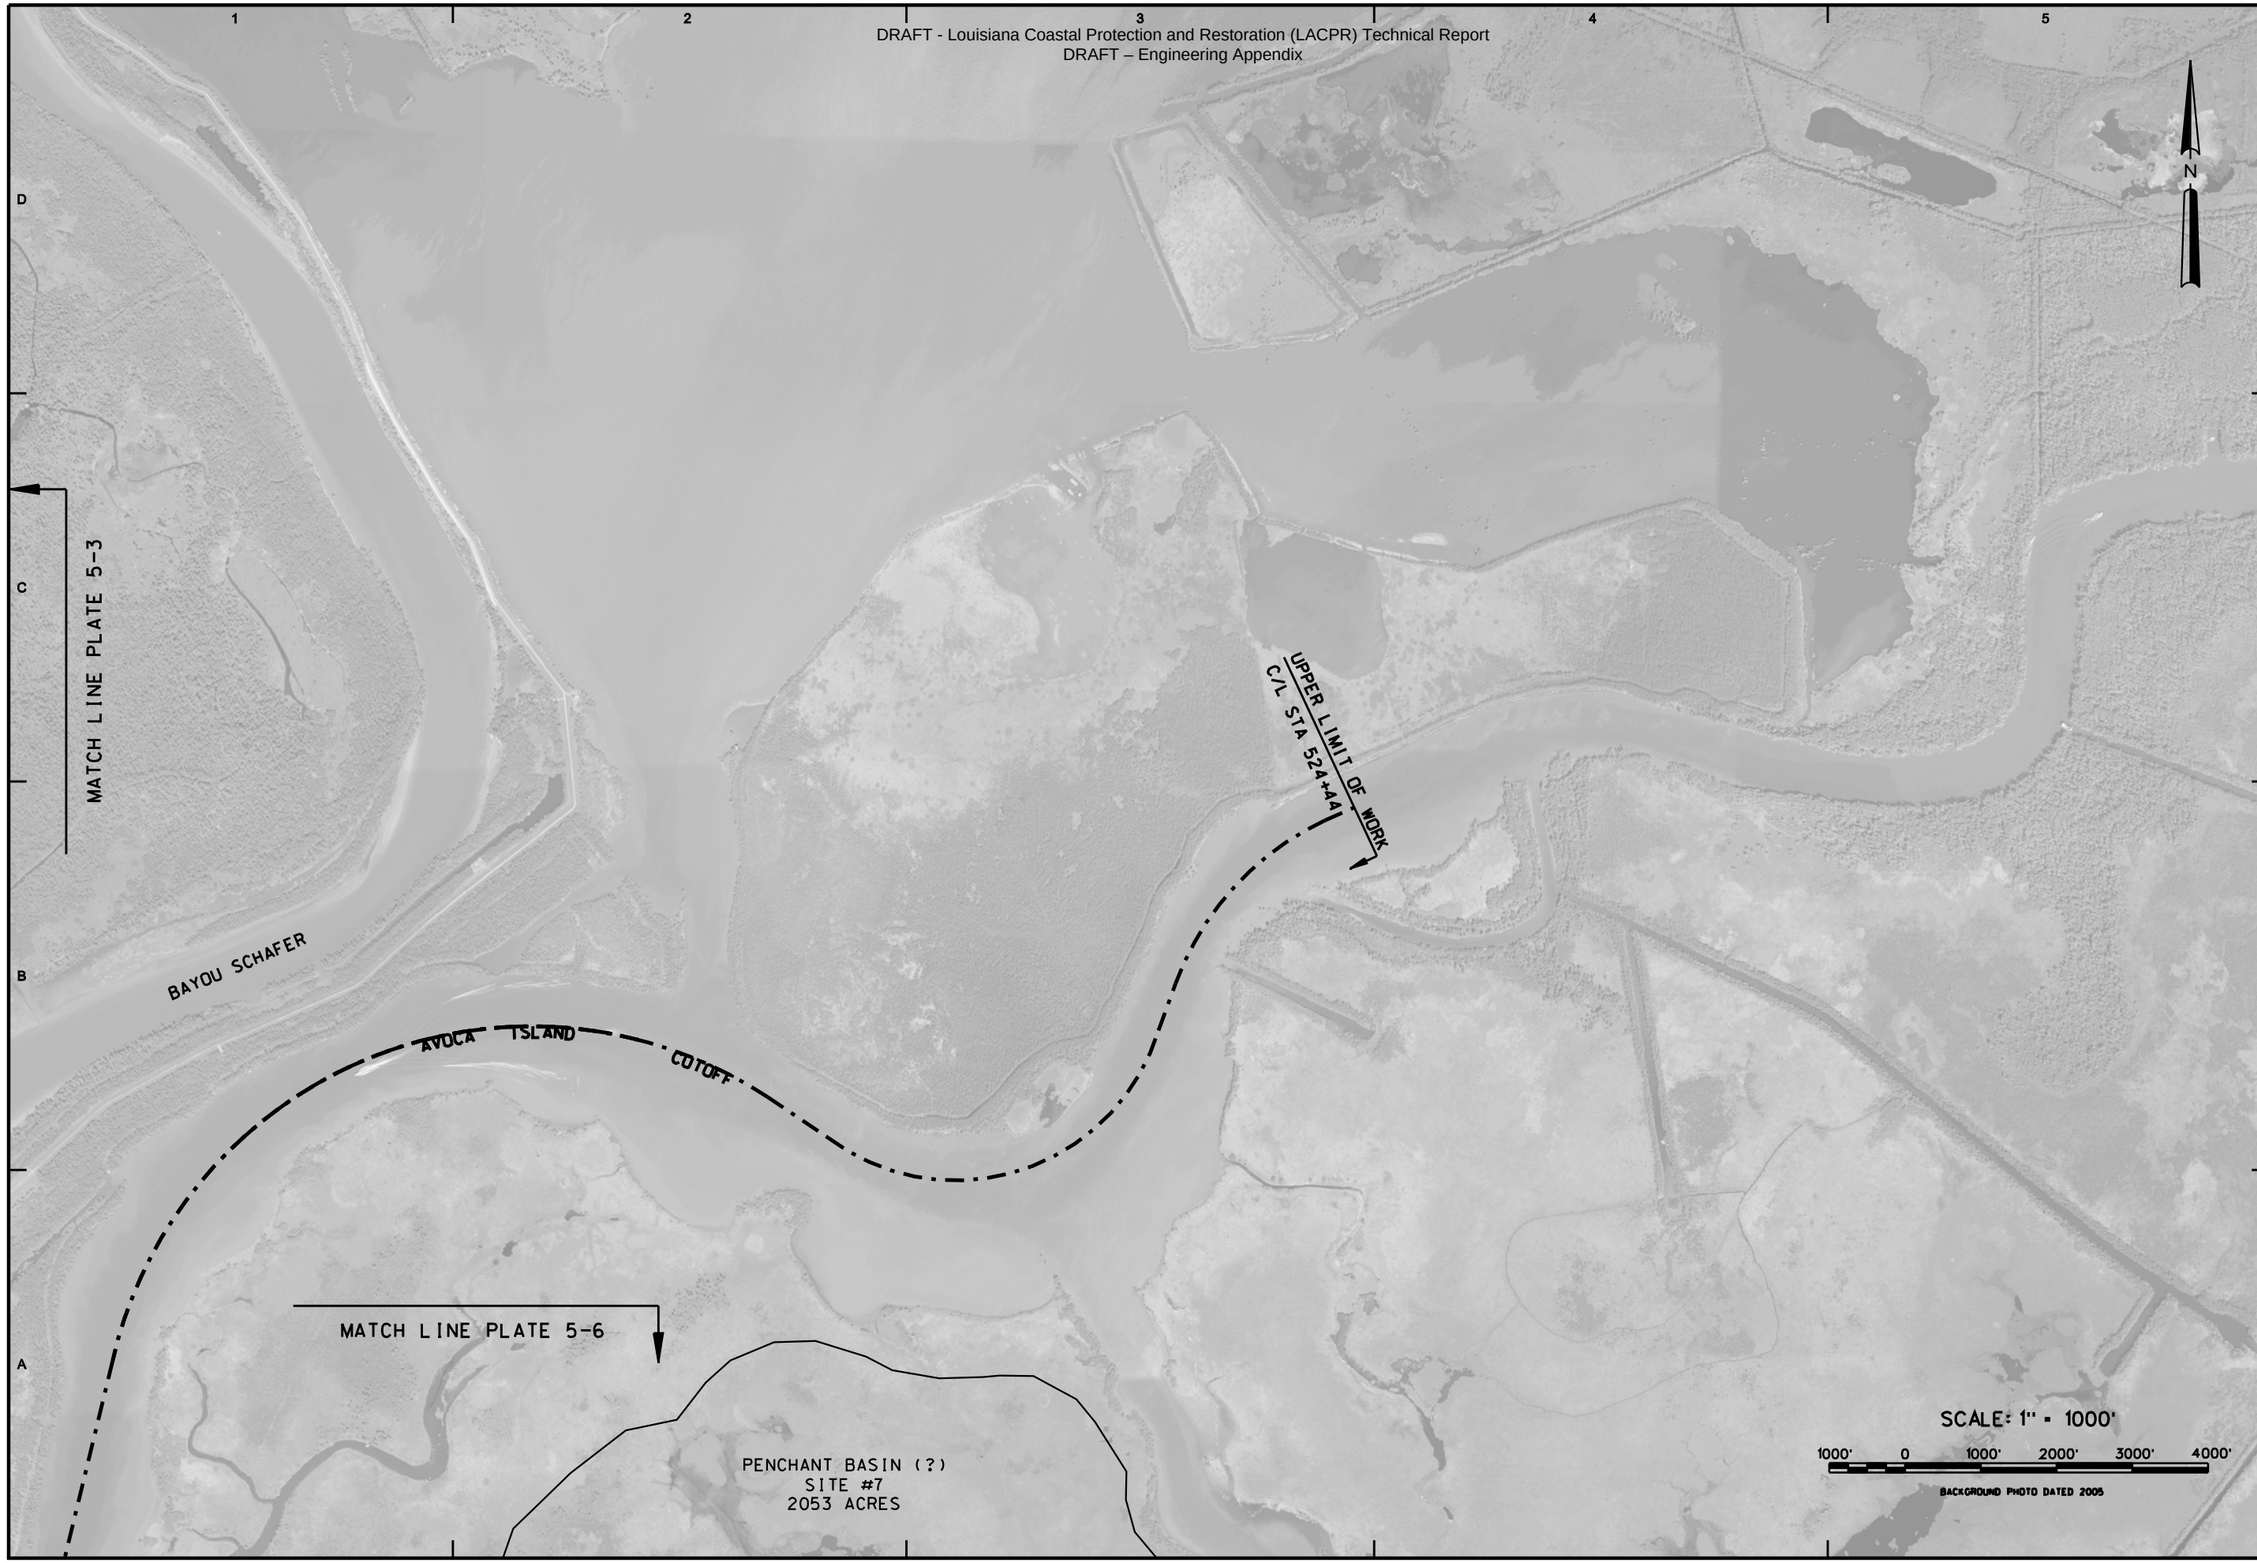

US Army Corps of Engineers®
NEW ORLEANS DISTRICT

MARK	DESCRIPTION	DATE	APPR.	MARK	DESCRIPTION	DATE	APPR.

U.S. ARMY CORPS OF ENGINEERS
NEW ORLEANS DISTRICT
NEW ORLEANS, LOUISIANA

DESIGNED BY: D. BECK
DWN BY: D. BECK
CKD BY: xxx
SUBMITTED BY: xxx
DATE: dd/mmm/yyyy
SOLICITATION NO.: DACW29-##-X-####
CONTRACT NO.: W912P8-##-X-####
PLOT SCALE: 1:000.01
PLOT DATE: mm/dd/yyyy
FILE NUMBER: XX-##-#####
SIZE: ANSI D
FILE NAME: xxxxxx.dgn

LACPR
ATCH RIVER
MORGAN CITY
MARSH CREATION

PLATE
5-4

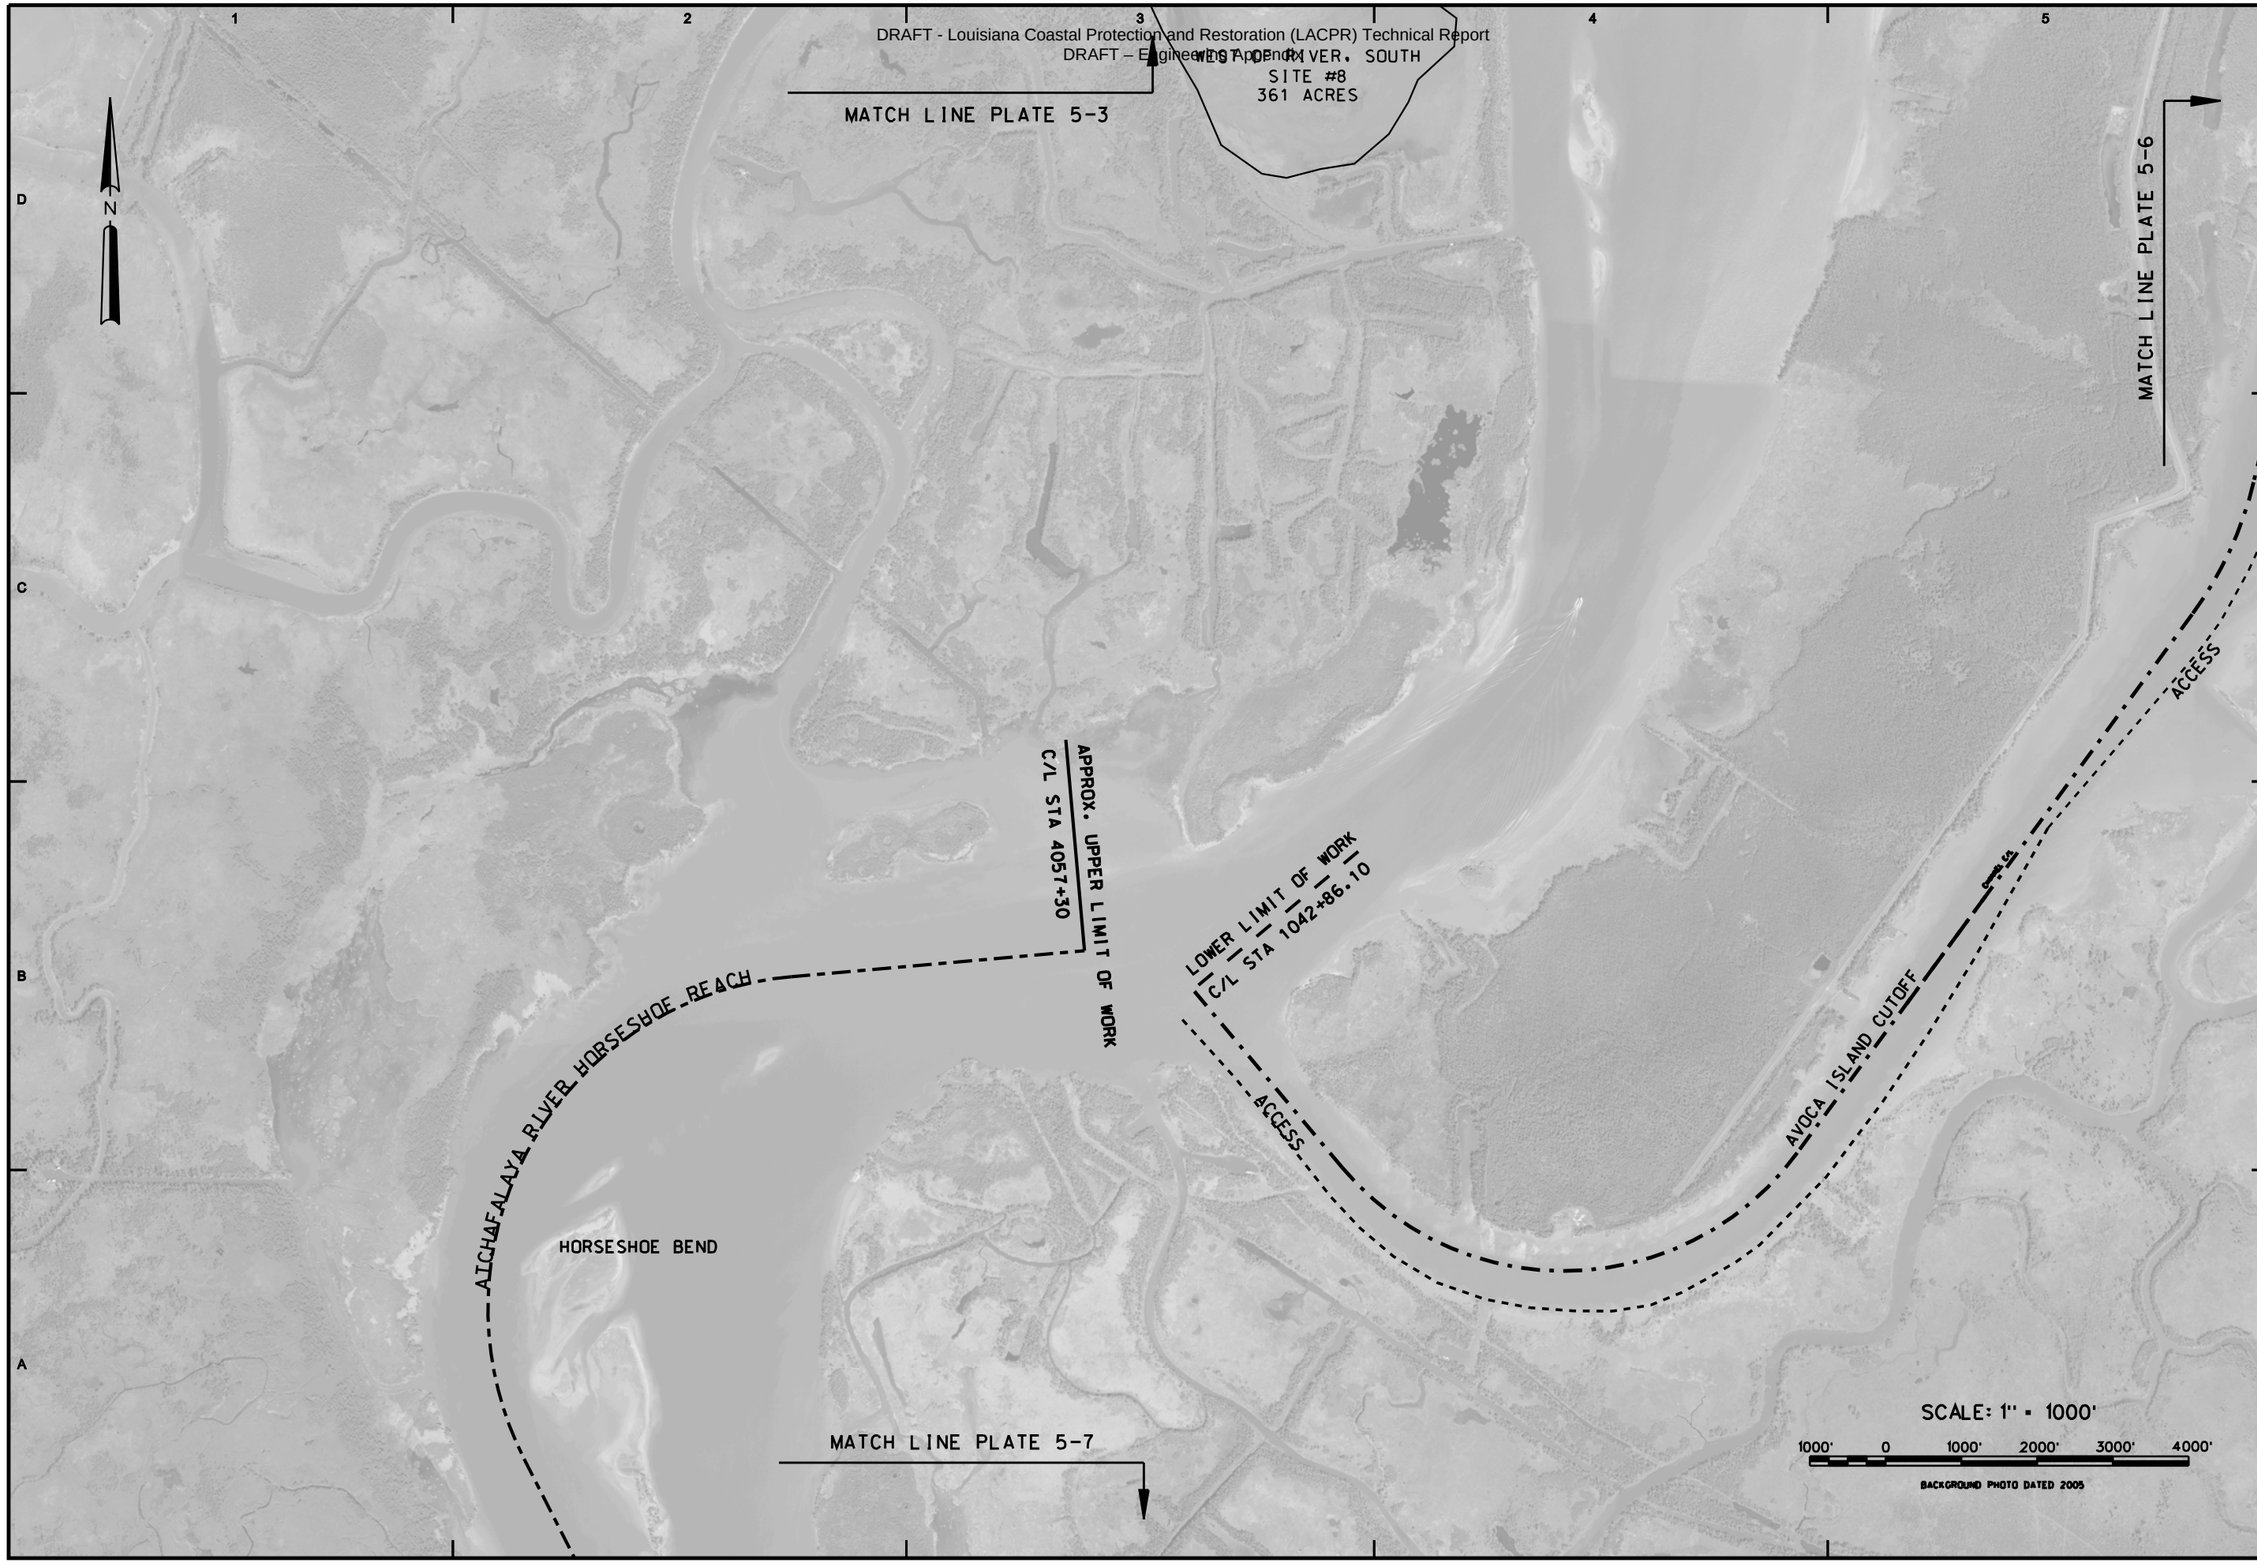

US Army Corps of Engineers®
NEW ORLEANS DISTRICT

MARK	DESCRIPTION	DATE	APPR.	MARK	DESCRIPTION	DATE	APPR.

U.S. ARMY CORPS OF ENGINEERS
NEW ORLEANS DISTRICT
NEW ORLEANS, LOUISIANA

DESIGNED BY: D. BECK
DWN BY: D. BECK
CKD BY: xxx
SUBMITTED BY: xxx
PLOT SCALE: 1:0001
PLOT DATE: mm/dd/yyyy
SIZE: ANSI D
FILE NAME: xxxxxx.dgn
DATE: dd/mm/yyyy
SOLICITATION NO.: DACW29-##-X-#####
CONTRACT NO.: W912P8-##-X-#####
FILE NUMBER: LX-##-#####

LACPR
ATCH RIVER
MORGAN CITY
MARSH CREATION

PLATE
5-5

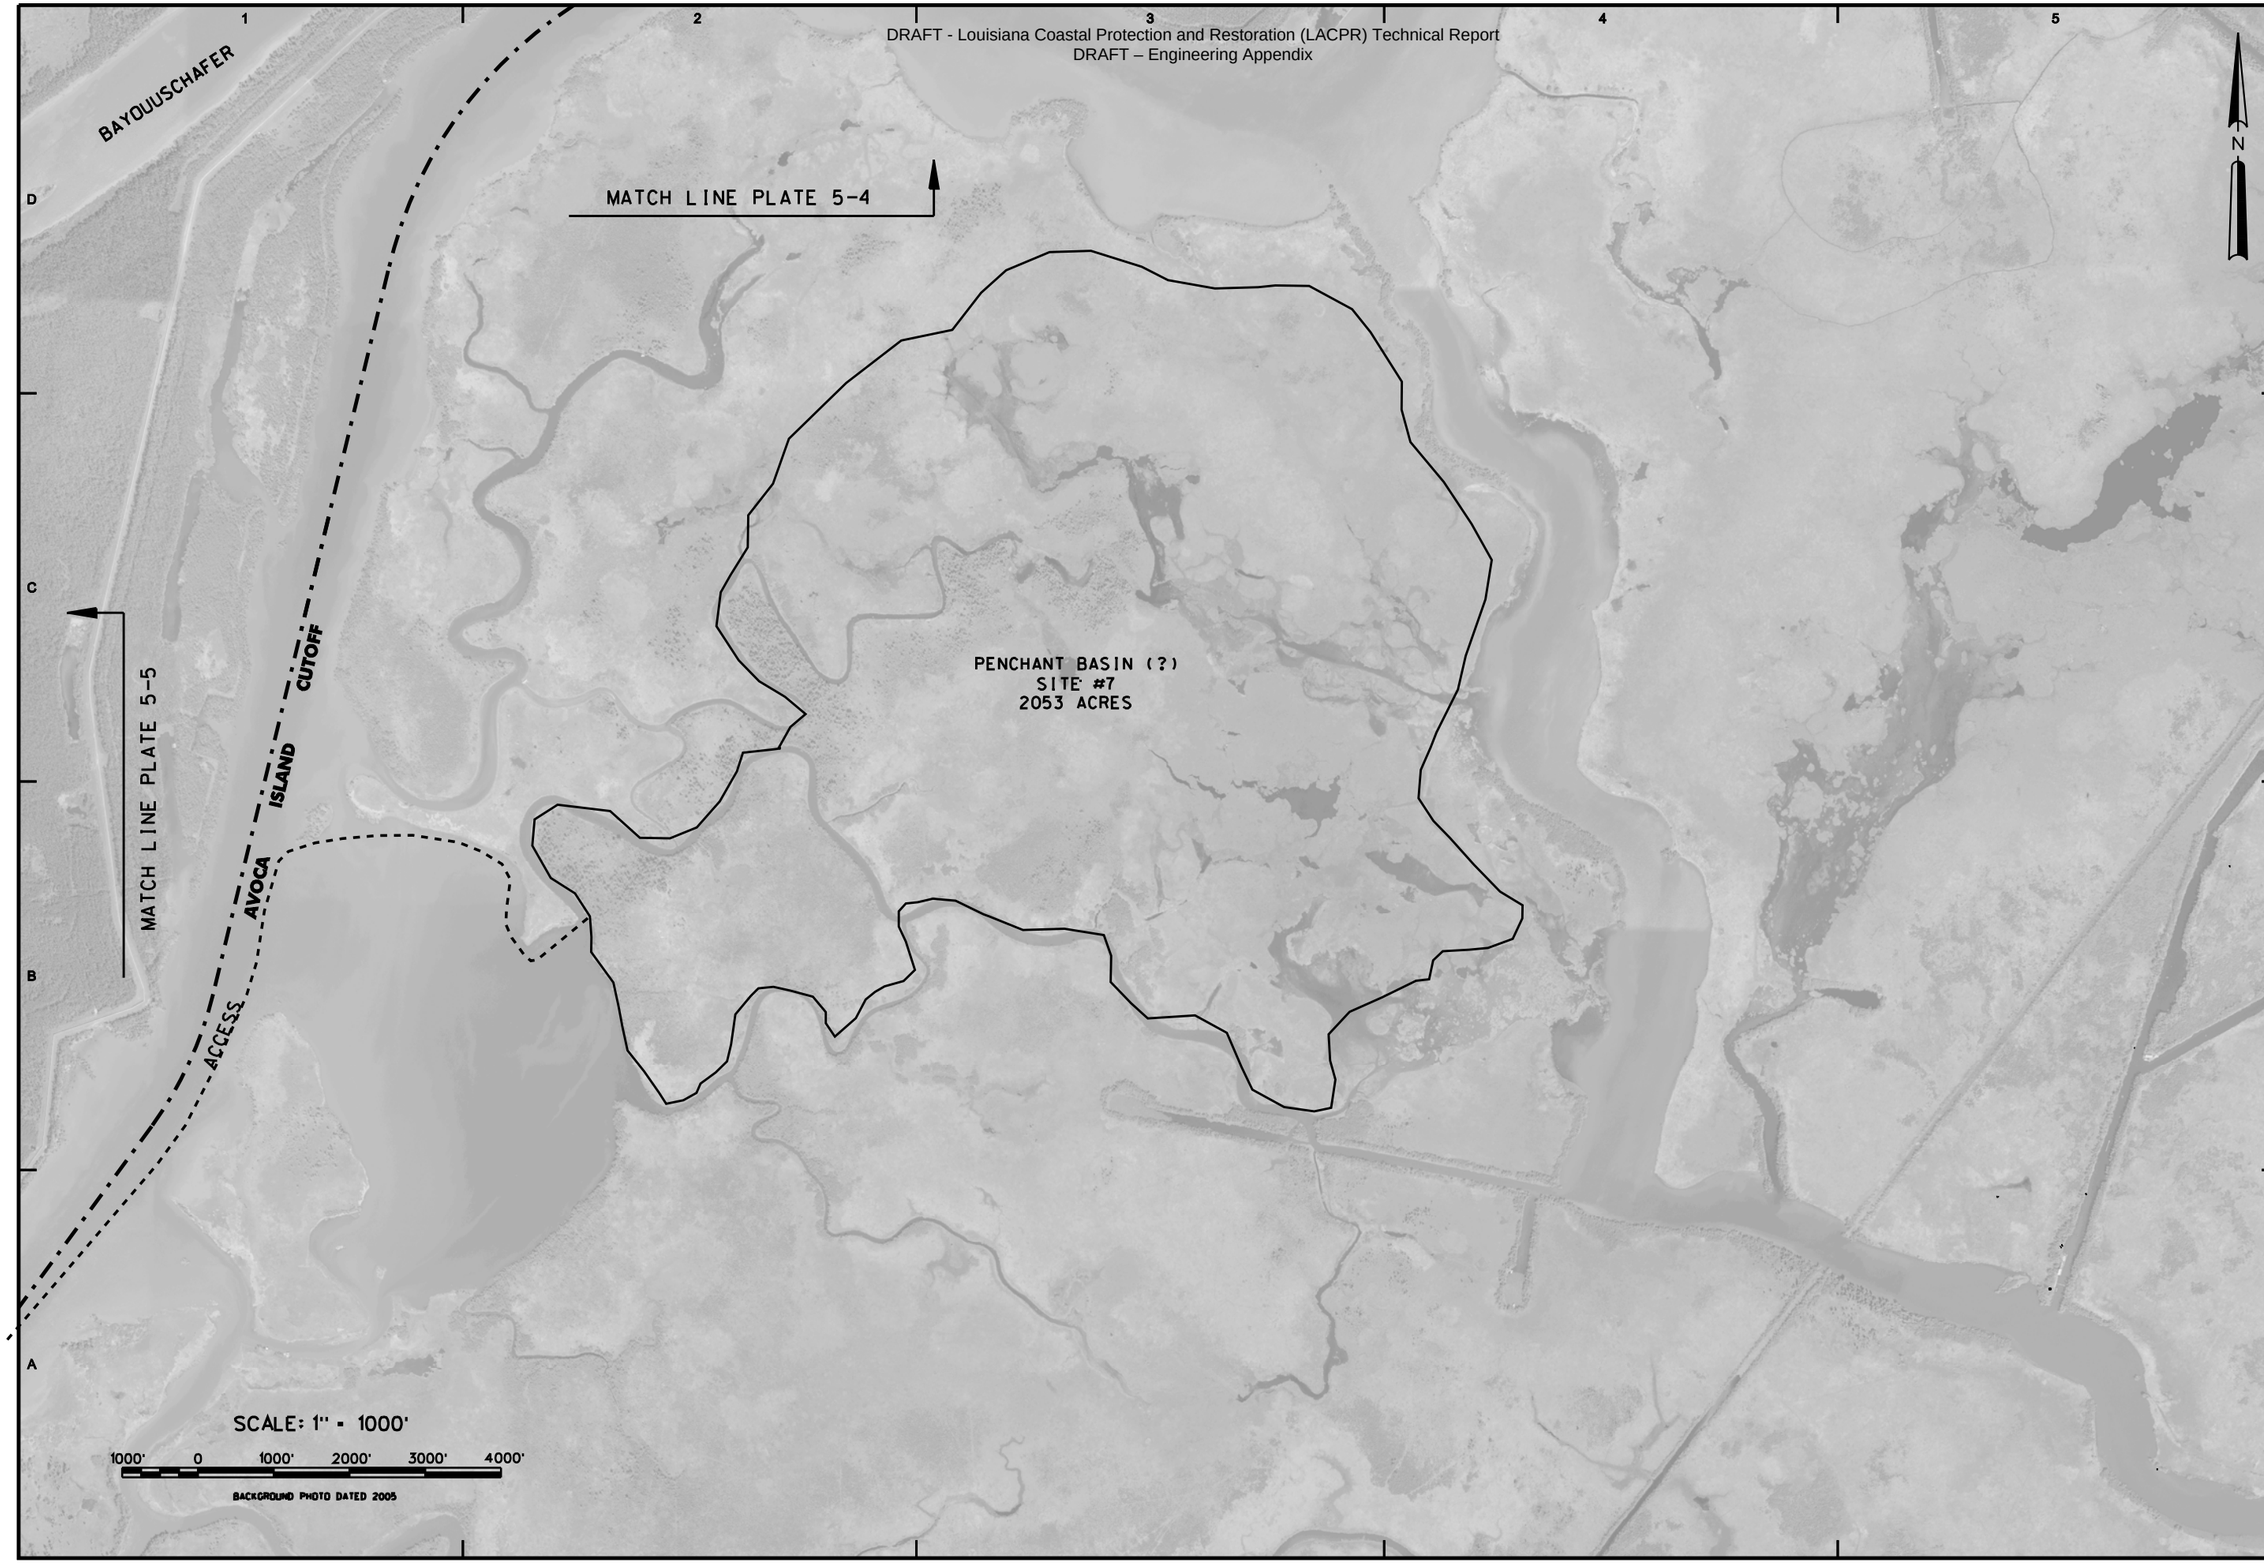

US Army Corps of Engineers®
NEW ORLEANS DISTRICT

MARK	DESCRIPTION	DATE	APPR.

MARK	DESCRIPTION	DATE	APPR.

U.S. ARMY CORPS OF ENGINEERS
NEW ORLEANS DISTRICT
NEW ORLEANS, LOUISIANA

DESIGNED BY: D. BECK
DWN BY: D. BECK
CKD BY: XXX
SUBMITTED BY: XXX
PLOT SCALE: 1000:1
PLOT DATE: mm/dd/yyyy
SIZE: ANSI D
FILE NAME: xxxxxxx.dgn
DATE: dd/mon/yyyy
SOLICITATION NO.: DACW29-###-X-#####
CONTRACT NO.: W912P8-###-X-#####
FILE NUMBER: H-###-#####

LACPR
ATCH RIVER
MORGAN CITY
MARSH CREATION

SHEET
5-6

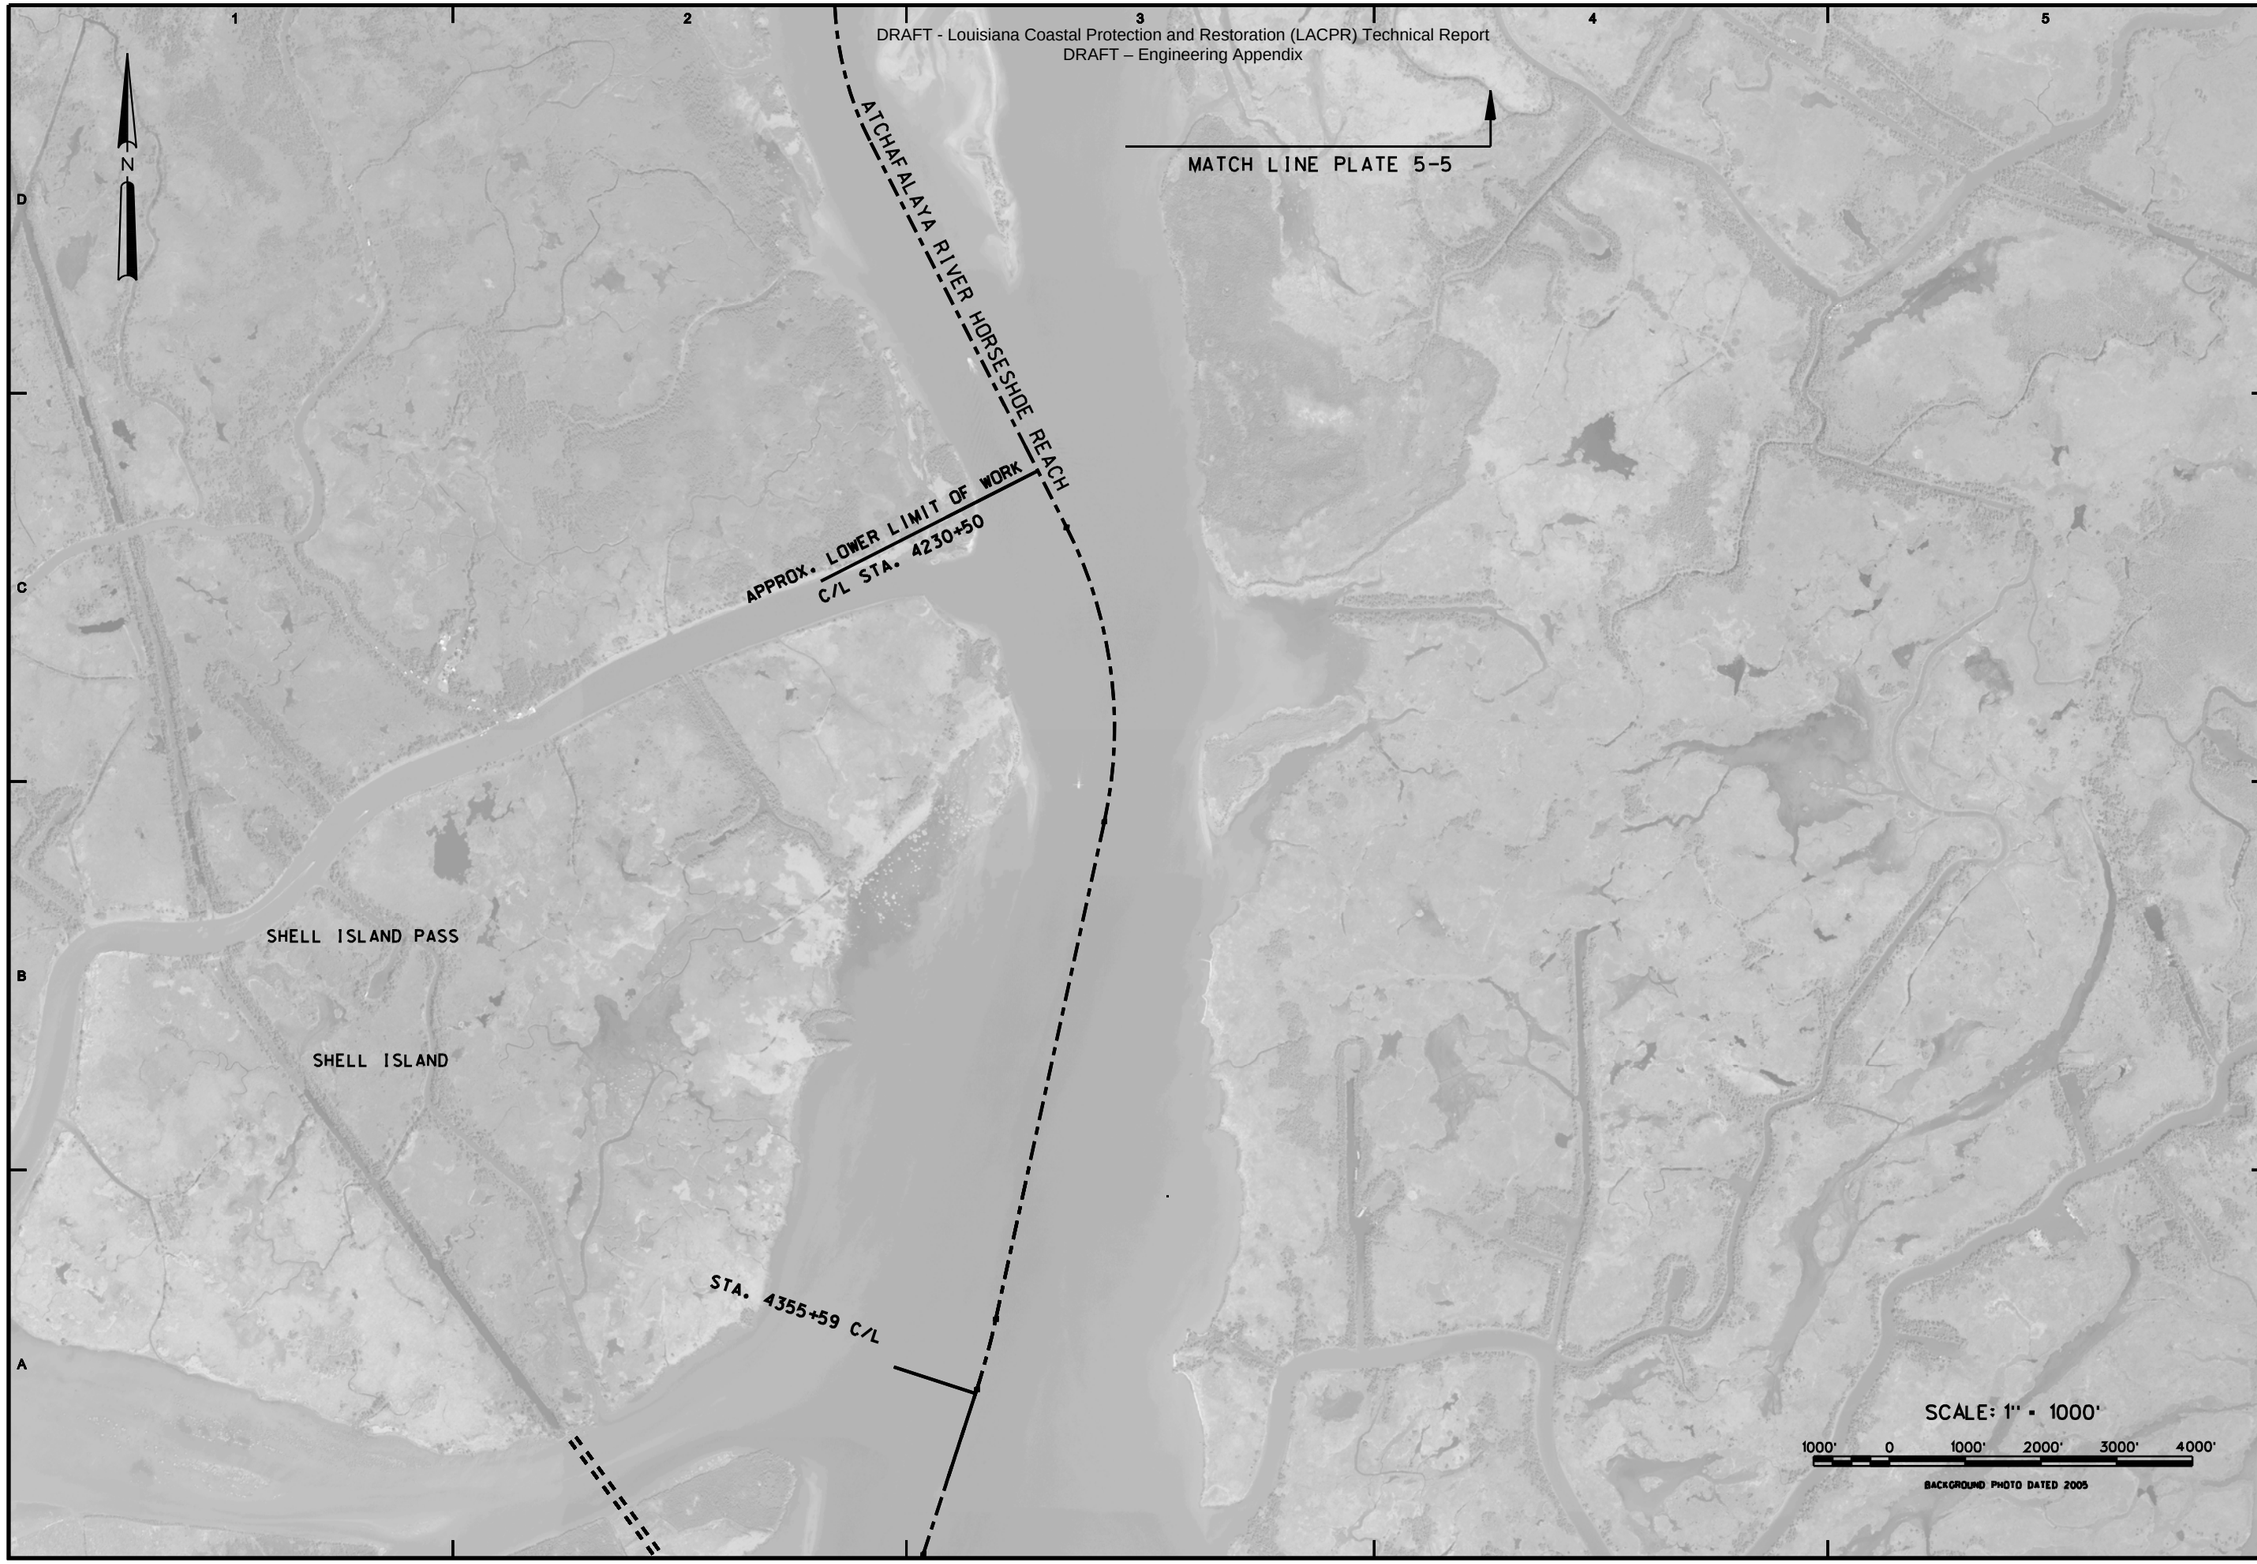

US Army Corps of Engineers®
NEW ORLEANS DISTRICT

MARK	DESCRIPTION	DATE	APPR.	MARK	DESCRIPTION	DATE	APPR.

U.S. ARMY CORPS OF ENGINEERS
NEW ORLEANS DISTRICT
NEW ORLEANS, LOUISIANA

DESIGNED BY: D. BECK
DWN BY: D. BECK
CKD BY: xxx
SUBMITTED BY: xxx
DATE: dd/mm/yyyy
SOLICITATION NO.: DACW29-##-X-#####
CONTRACT NO.: W912P8-##-X-#####
PLOT SCALE: 1:1000.1
PLOT DATE: dd/mm/yyyy
FILE NUMBER: LA-##-#####
SIZE: ANSI D
FILE NAME: xxxxxx.dgn

LACPR
ATCH RIVER
MORGAN CITY
MARSH CREATION

PLATE
5-7

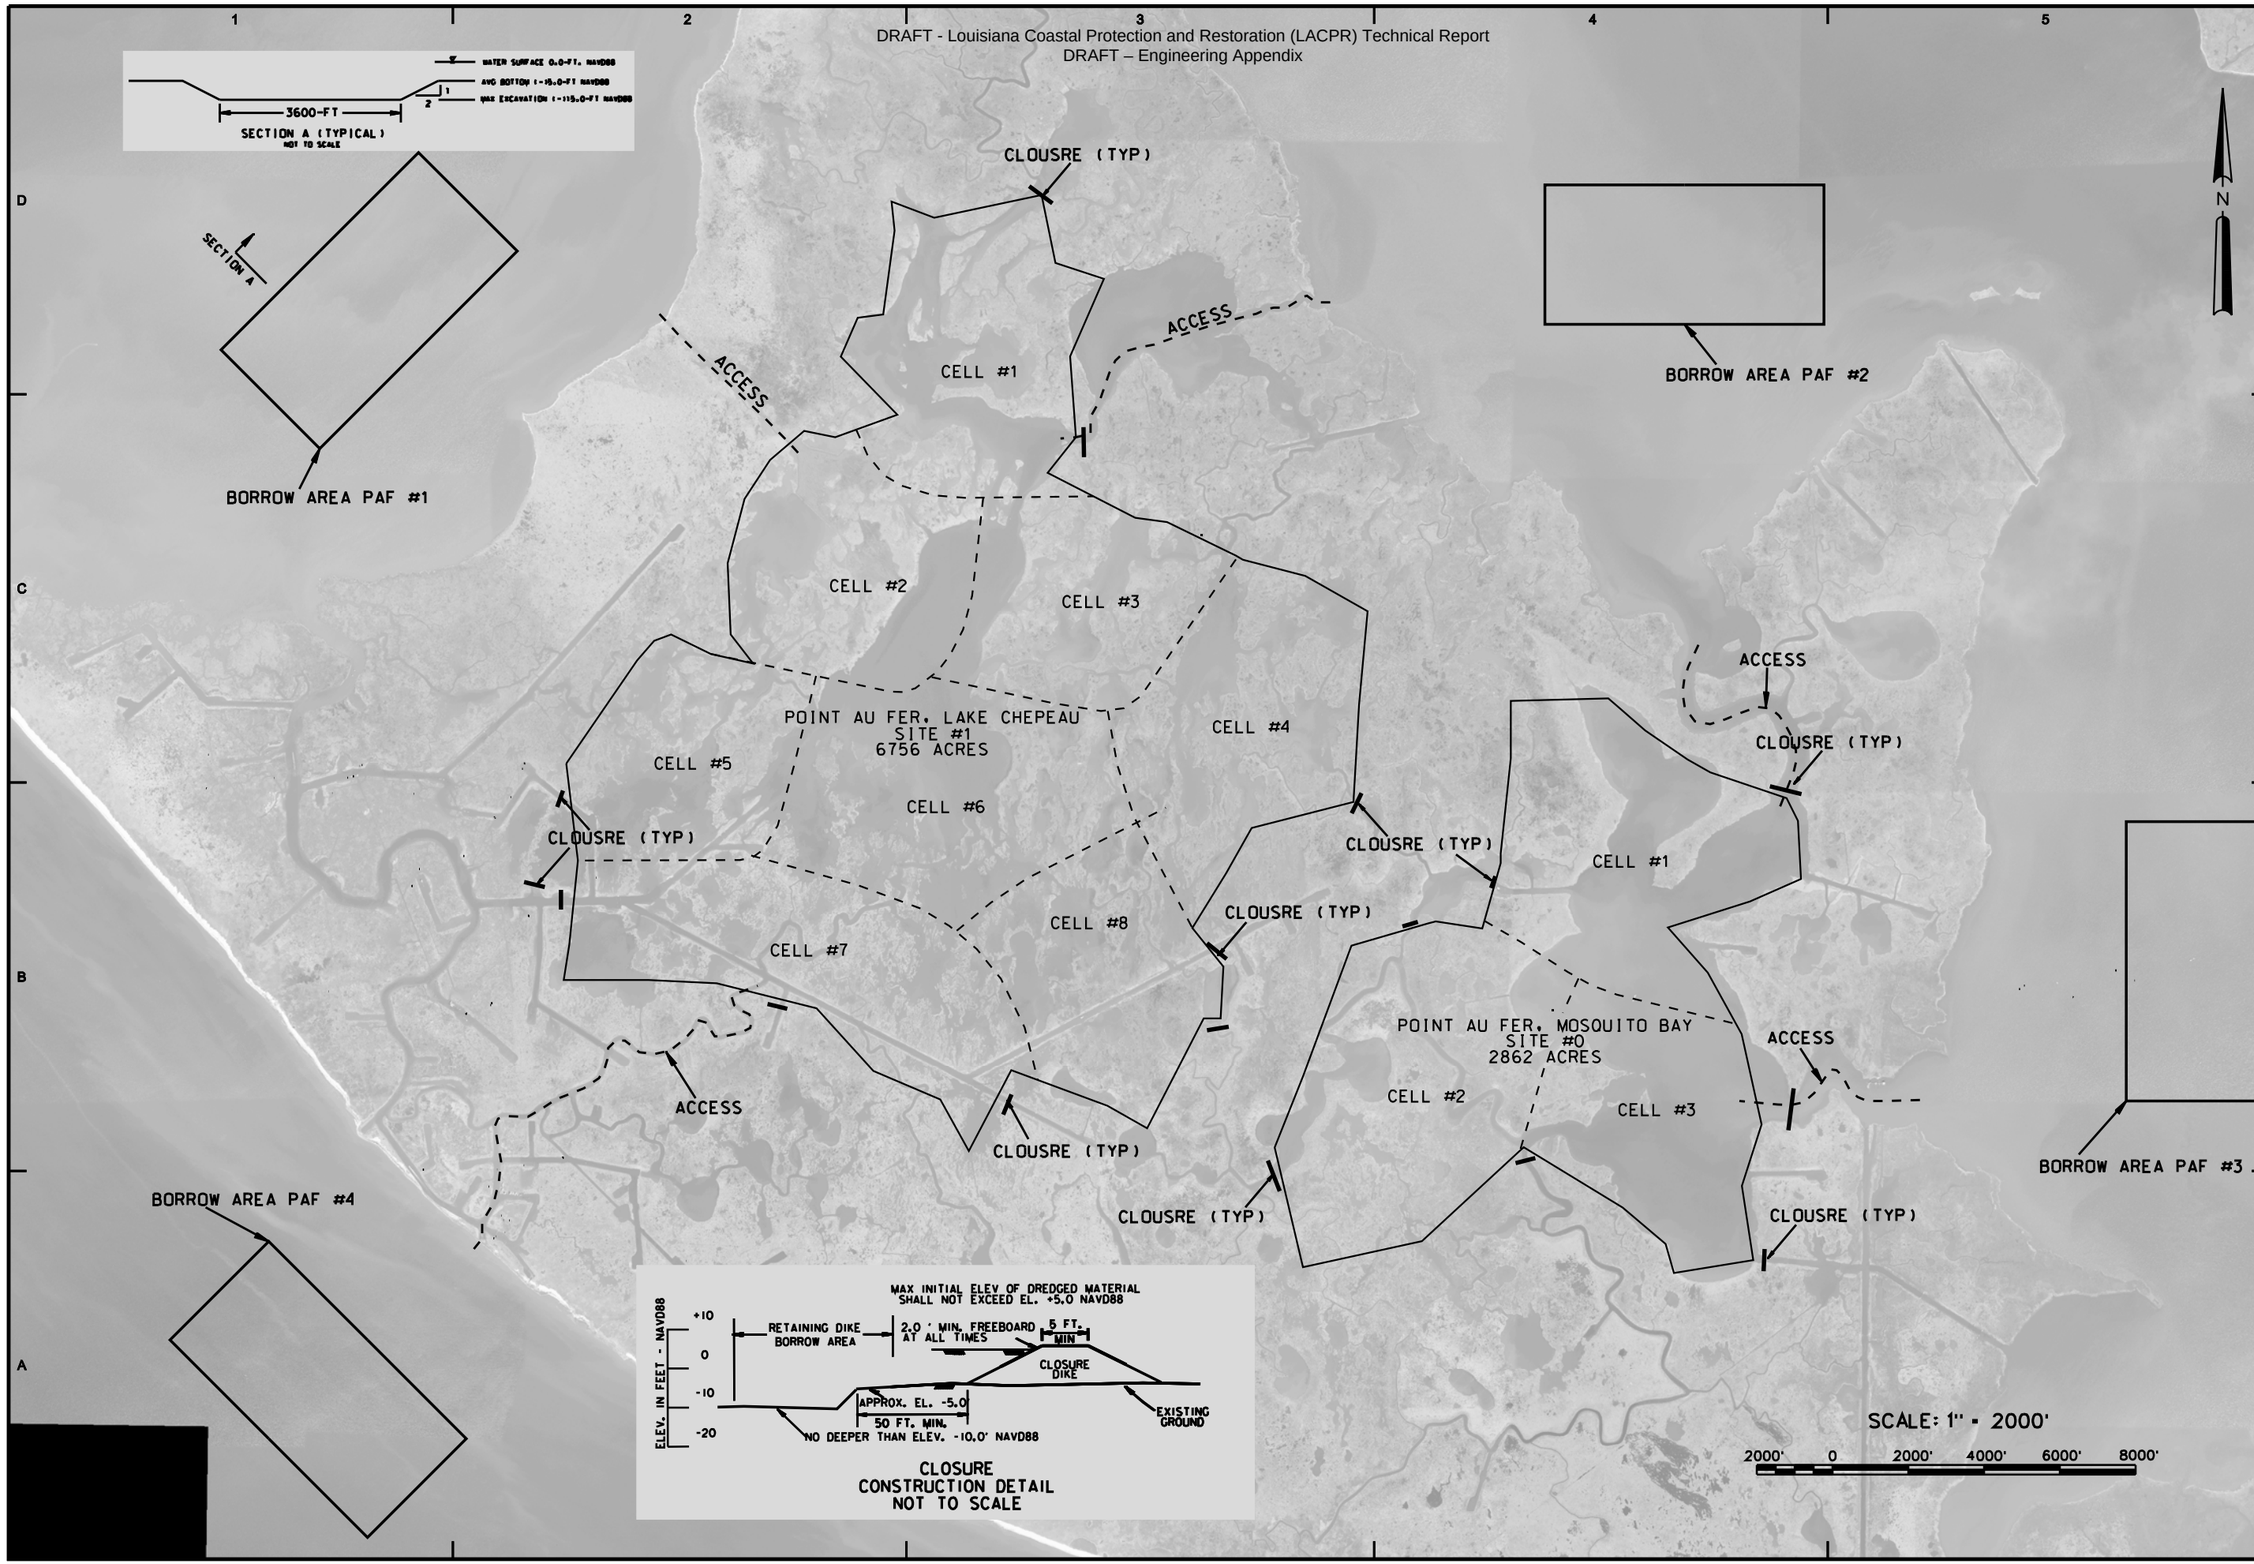

US Army Corps of Engineers®
NEW ORLEANS DISTRICT

MARK	DESCRIPTION	DATE	APPR.

MARK	DESCRIPTION	DATE	APPR.

U.S. ARMY CORPS OF ENGINEERS
NEW ORLEANS DISTRICT
NEW ORLEANS, LOUISIANA

DESIGNED BY: D. BECK
DWN BY: D. BECK
CKD BY: XXX
SUBMITTED BY: XXX
PLOT SCALE: 2000:1
PLOT DATE: mm/dd/yyyy
SIZE: ANSI D
FILE NAME: xxxxxxx.dgn
DATE: dd/mon/yyyy
SOLICITATION NO.: DACW29-###-X-#####
CONTRACT NO.: W912P8-###-X-#####
FILE NUMBER: H-###-#####

LACPR
PLAN
POINT AU FER
MARSH CREATION

PLATE
5-8

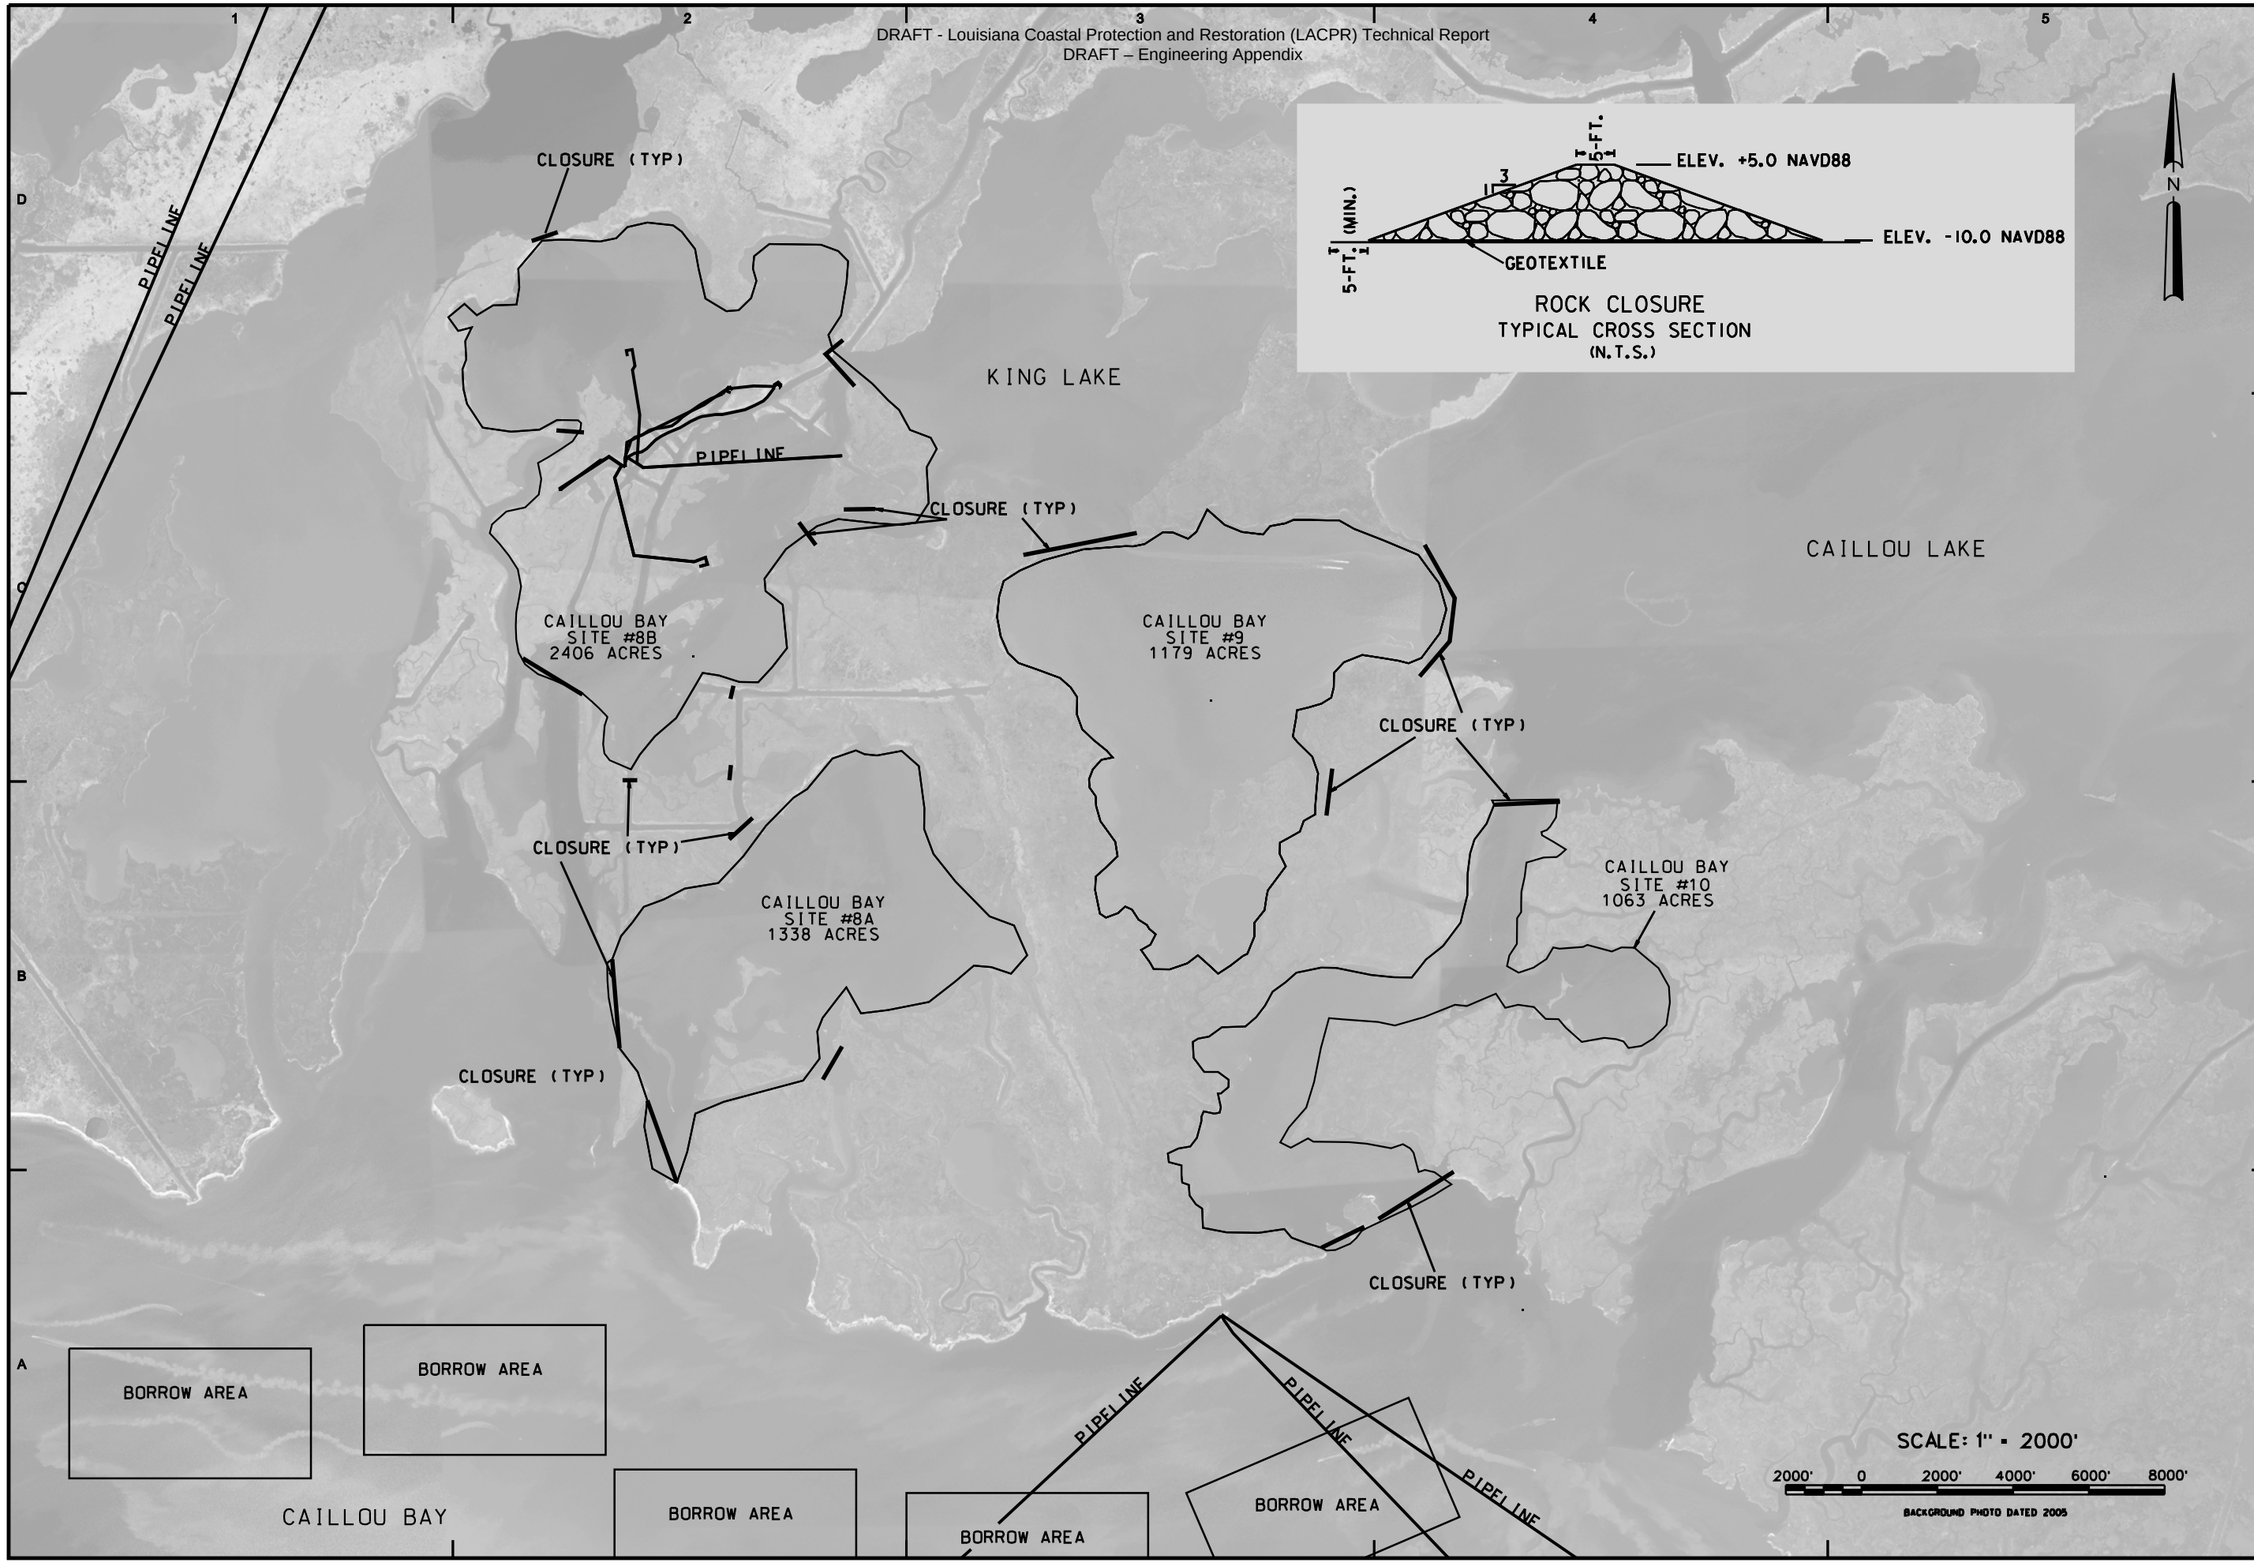

US Army Corps of Engineers®
NEW ORLEANS DISTRICT

MARK	DESCRIPTION	DATE	APPR.

MARK	DESCRIPTION	DATE	APPR.

U.S. ARMY CORPS OF ENGINEERS
NEW ORLEANS DISTRICT
NEW ORLEANS, LOUISIANA

DESIGNED BY: D. BECK
DWN BY: D. BECK
CKD BY: xxx
SUBMITTED BY: xxx
PLOT SCALE: 2000:1
PLOT DATE: mm/dd/yyyy
SIZE: ANSI D
FILE NAME: xxxxxx.dgn
DATE: dd/mon/yyyy
SOLICITATION NO.: DACW29-###-X-#####
CONTRACT NO.: W912P8-###-X-#####
FILE NUMBER: H-###-#####

LACPR
CAILLOU BAY
MARSH CREATION

PLATE
5-9

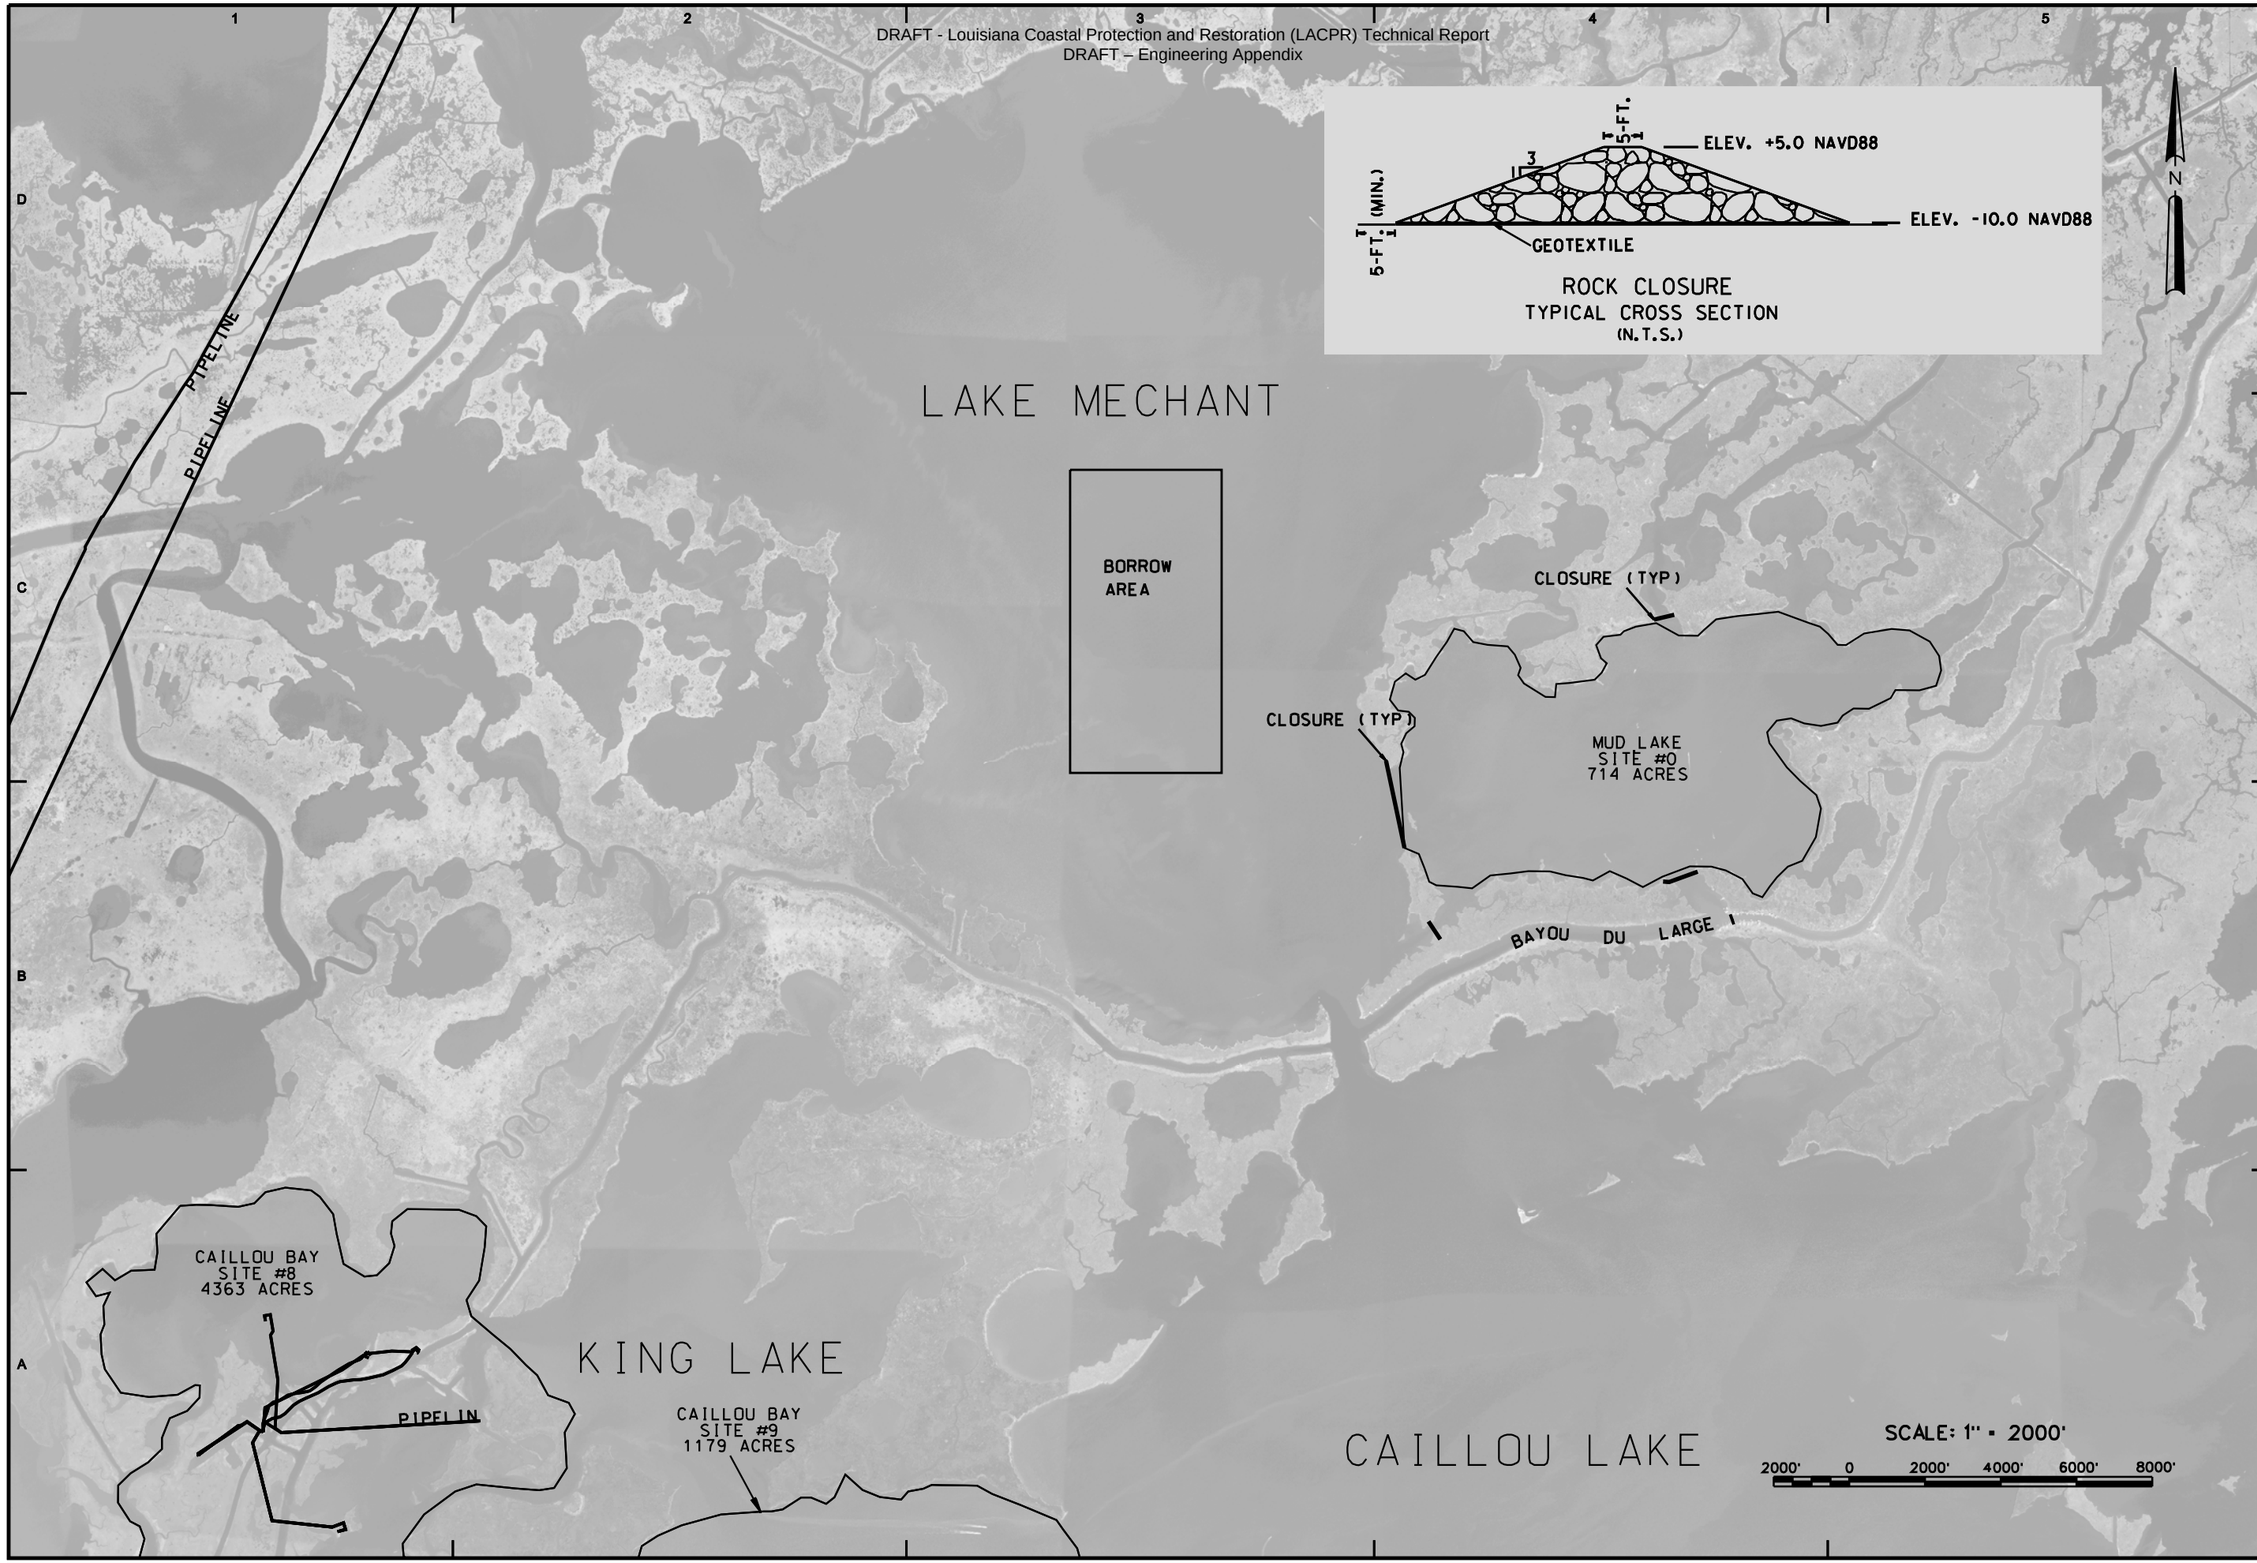

US Army Corps of Engineers®
NEW ORLEANS DISTRICT

MARK	DESCRIPTION	DATE	APPR.	MARK	DESCRIPTION	DATE	APPR.

U.S. ARMY CORPS OF ENGINEERS
NEW ORLEANS DISTRICT
NEW ORLEANS, LOUISIANA


LACPR
MUD LAKE
MARSH CREATION

PLATE
5-10

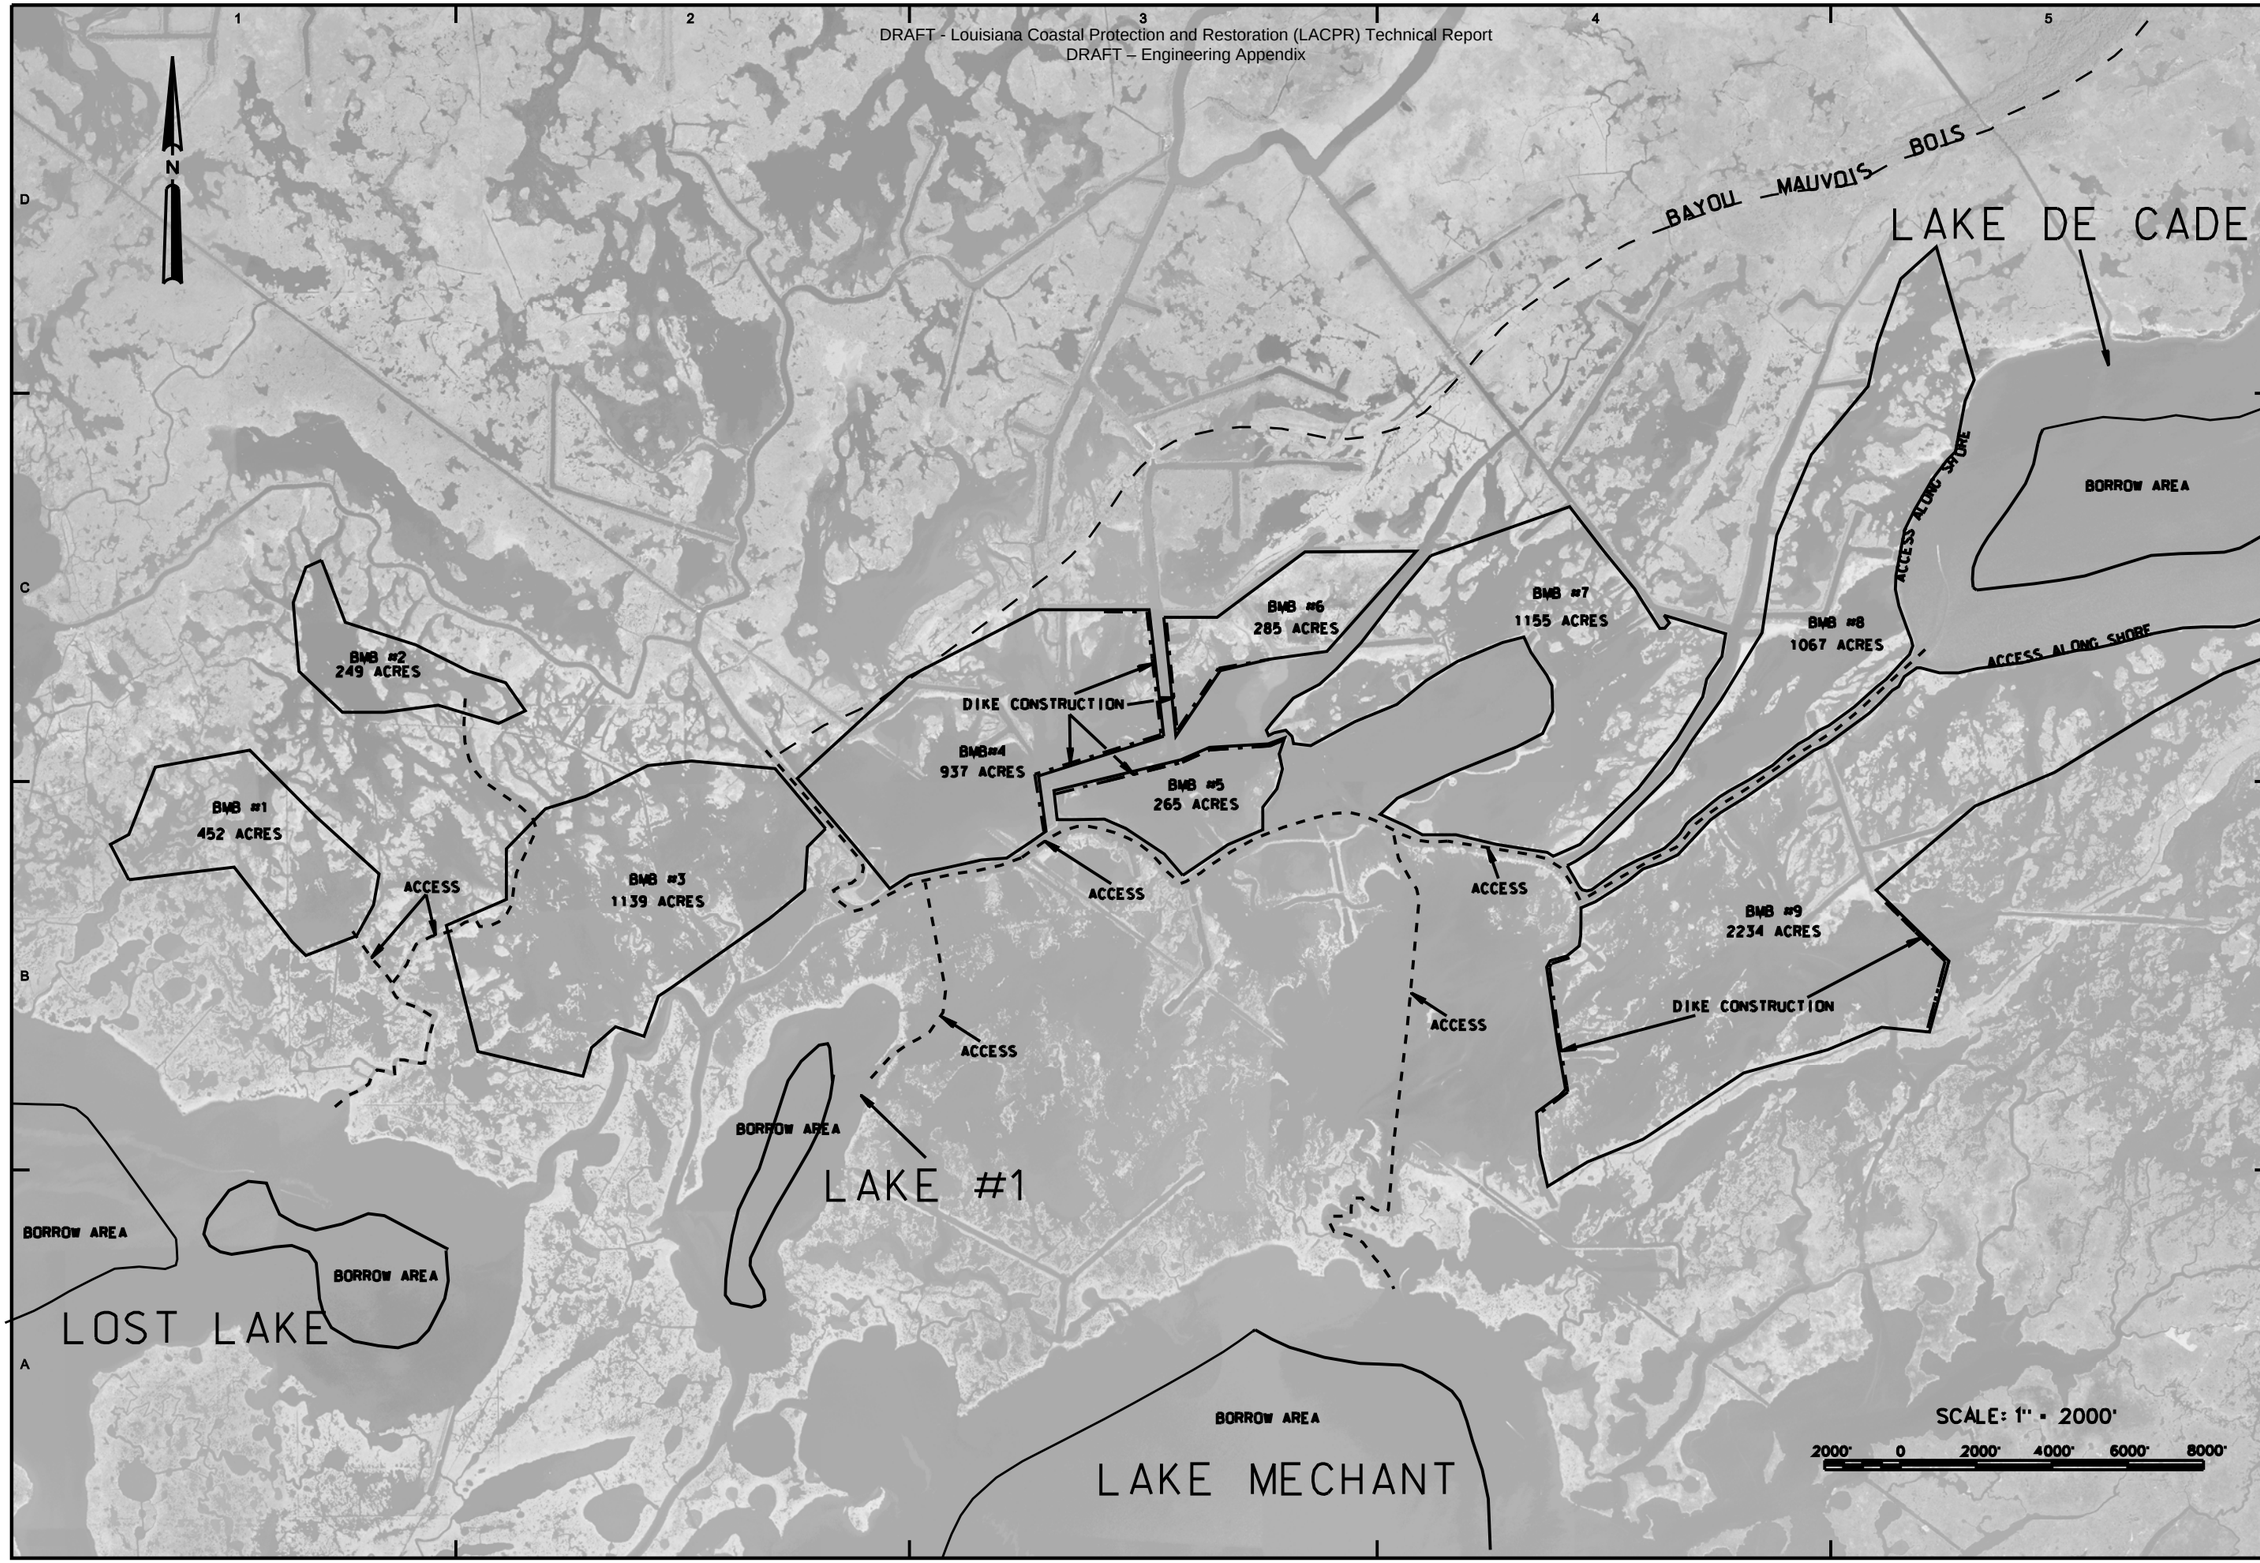

US Army Corps of Engineers®
NEW ORLEANS DISTRICT

MARK	DESCRIPTION	DATE	APPR.

U.S. ARMY CORPS OF ENGINEERS
NEW ORLEANS DISTRICT
NEW ORLEANS, LOUISIANA


LACPR
BAYOU MAUVOIS BOIS
MARSH CREATION

SHEET
5-11

US Army Corps of Engineers®
NEW ORLEANS DISTRICT

MARK	DESCRIPTION	DATE	APPR.	MARK	DESCRIPTION	DATE	APPR.

U.S. ARMY CORPS OF ENGINEERS
NEW ORLEANS DISTRICT
NEW ORLEANS, LOUISIANA


LACPR
MARSH ISLAND
MARSH CREATION

PLATE
5-12